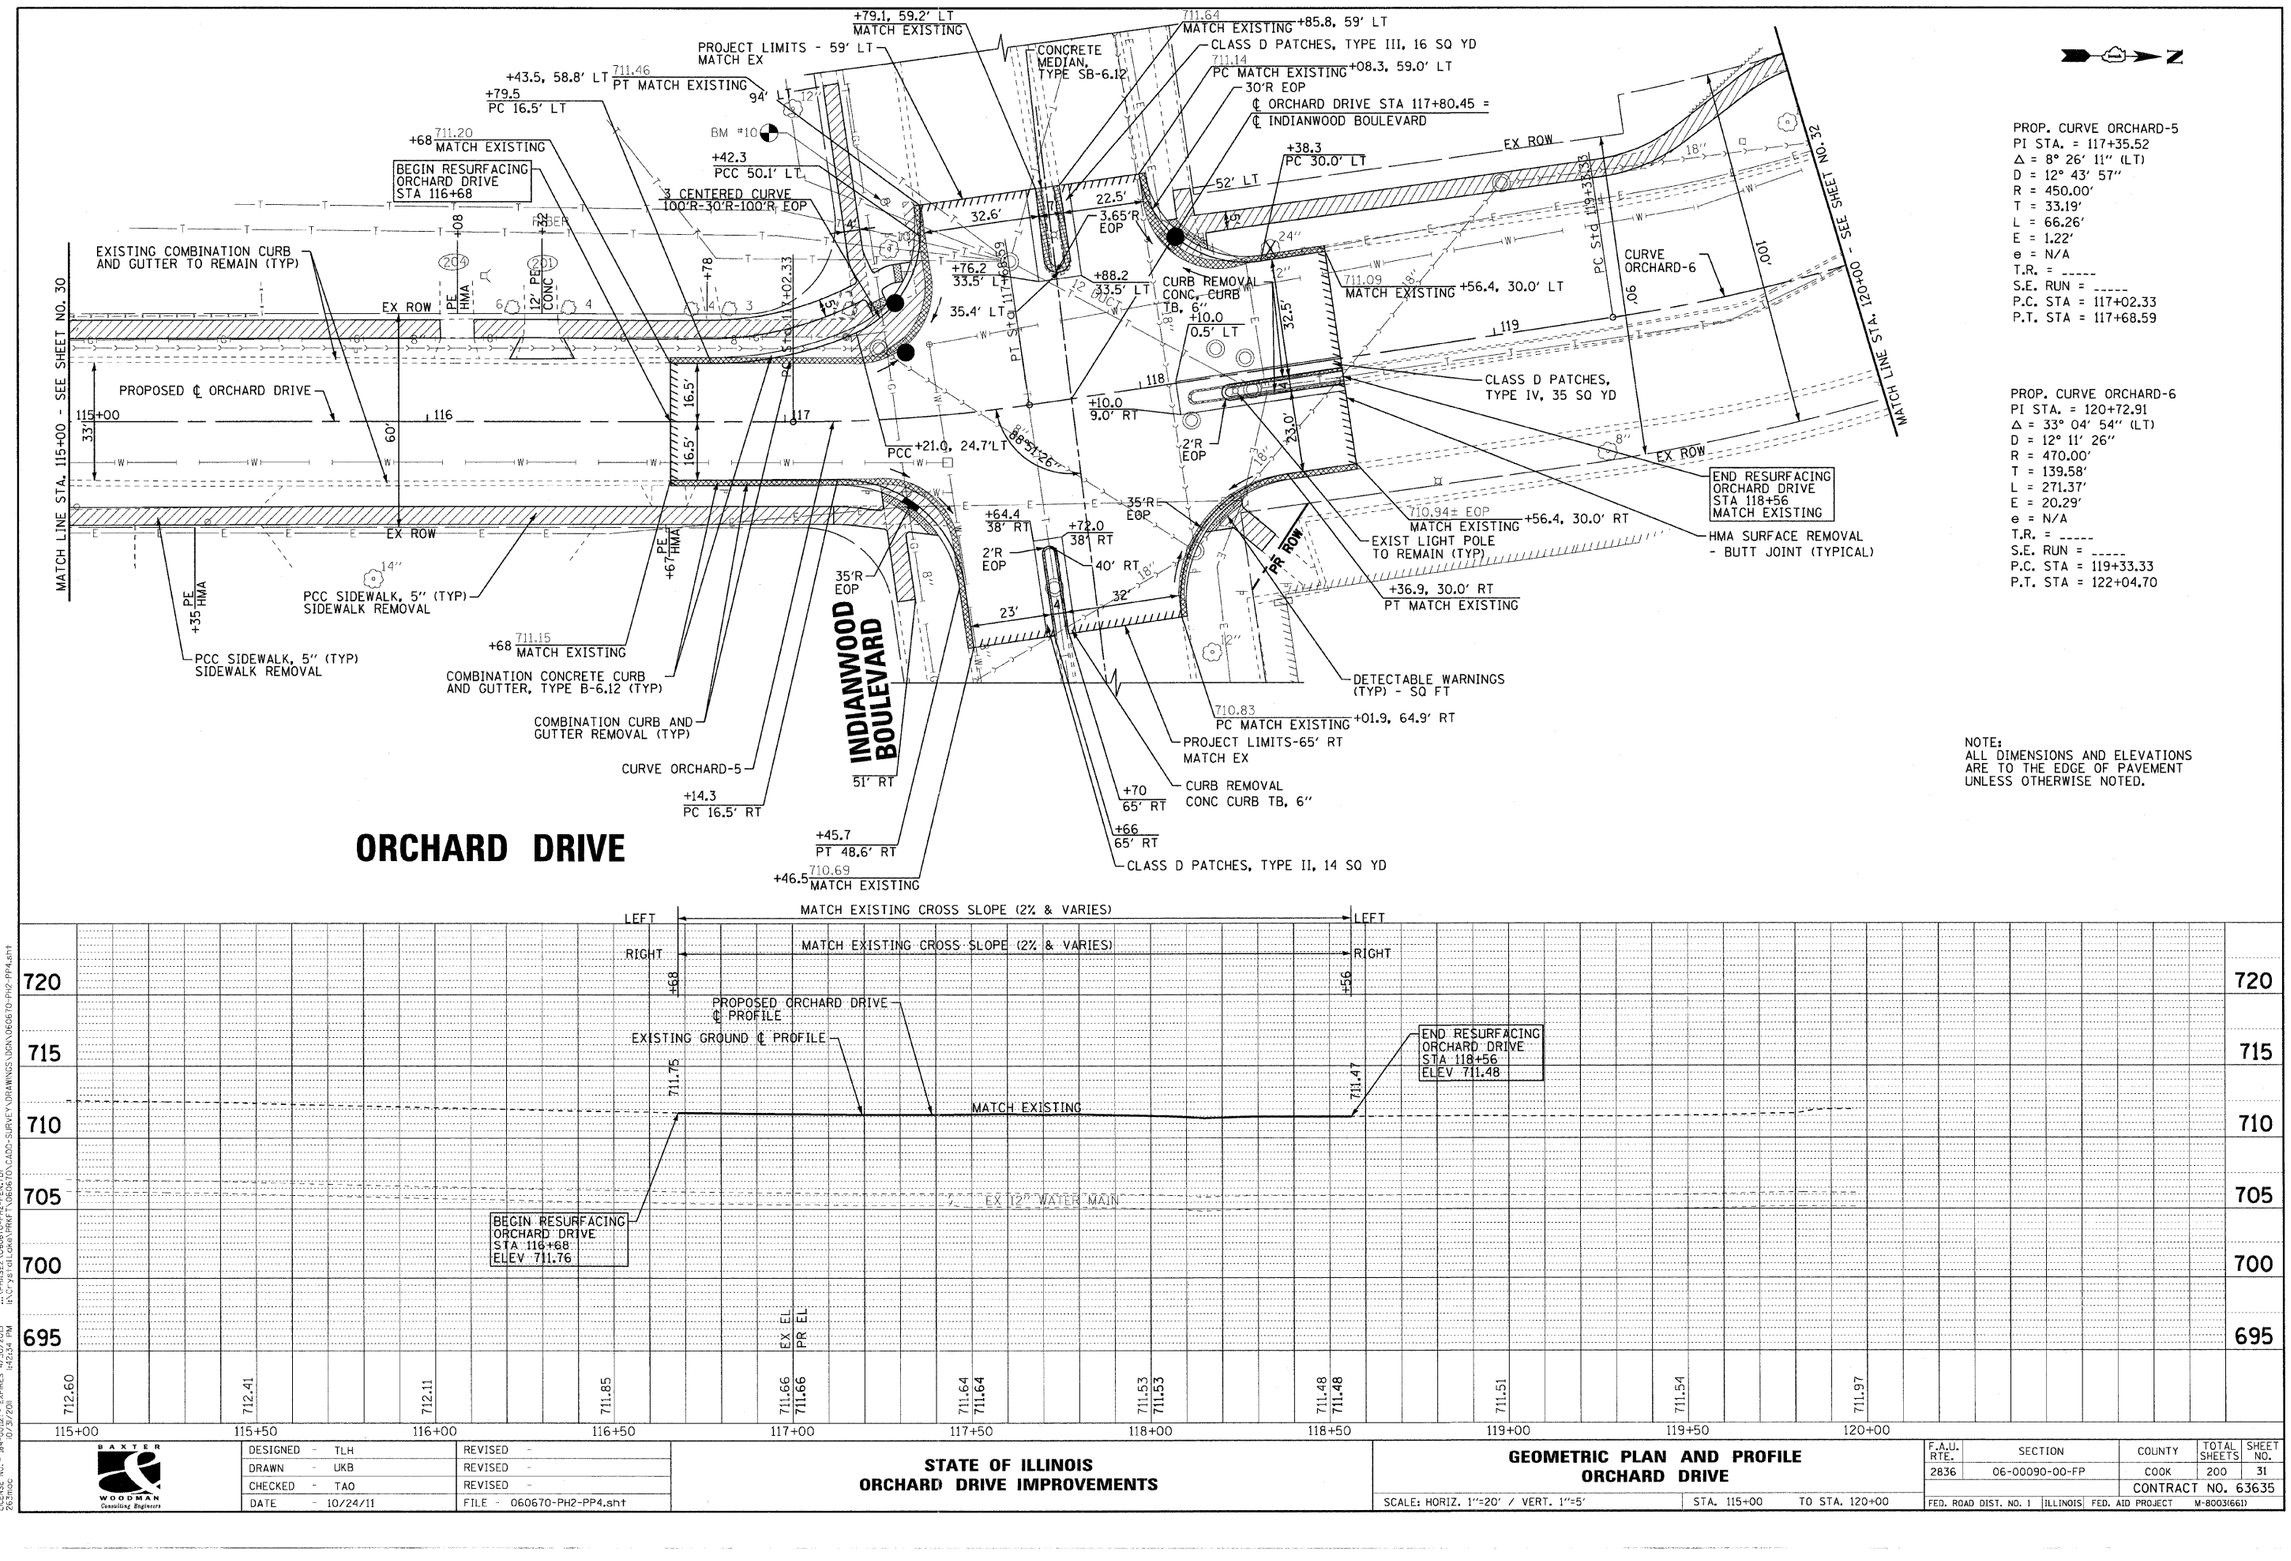

ORCHARD DRIVE

COPYRIGHT © 2011 BY BAXTER & WOODMAN, INC.
STATE OF ILLINOIS - PROFESSIONAL DESIGN FIRM
LICENSE NO. - 184-001297 EXPIRES - 4/30/2013
DESIGNED - TLH
DRAWN - UKB
CHECKED - TAO
DATE - 10/24/11
...\plotdrivers\PDF24x34.pltt
...\PLOTTER\HP DESIGNJET T1100ps (PS Level 3).pltr
H:\C-7\STATE\ILGM0\DRAFT\060670\CADD-SURVEY\DRAWINGS\UCN\060670-PH2-PP4.sht
26 DEC 2012 - 04:54 PM

REVISED -
REVISED -
REVISED -
FILE - 060670-PH2-PP4.sht

STATE OF ILLINOIS
ORCHARD DRIVE IMPROVEMENTS

GEOMETRIC PLAN AND PROFILE
ORCHARD DRIVE

SCALE: HORIZ. 1"=20' / VERT. 1"=5' | STA. 115+00 TO STA. 120+00

F.A.U. RTE.	SECTION	COUNTY	TOTAL SHEETS	SHEET NO.
2836	06-00090-00-FP	COOK	200	31
		CONTRACT NO. 63635		
FED. ROAD DIST. NO. 1	ILLINOIS	FED. AID PROJECT	M-8003(661)	