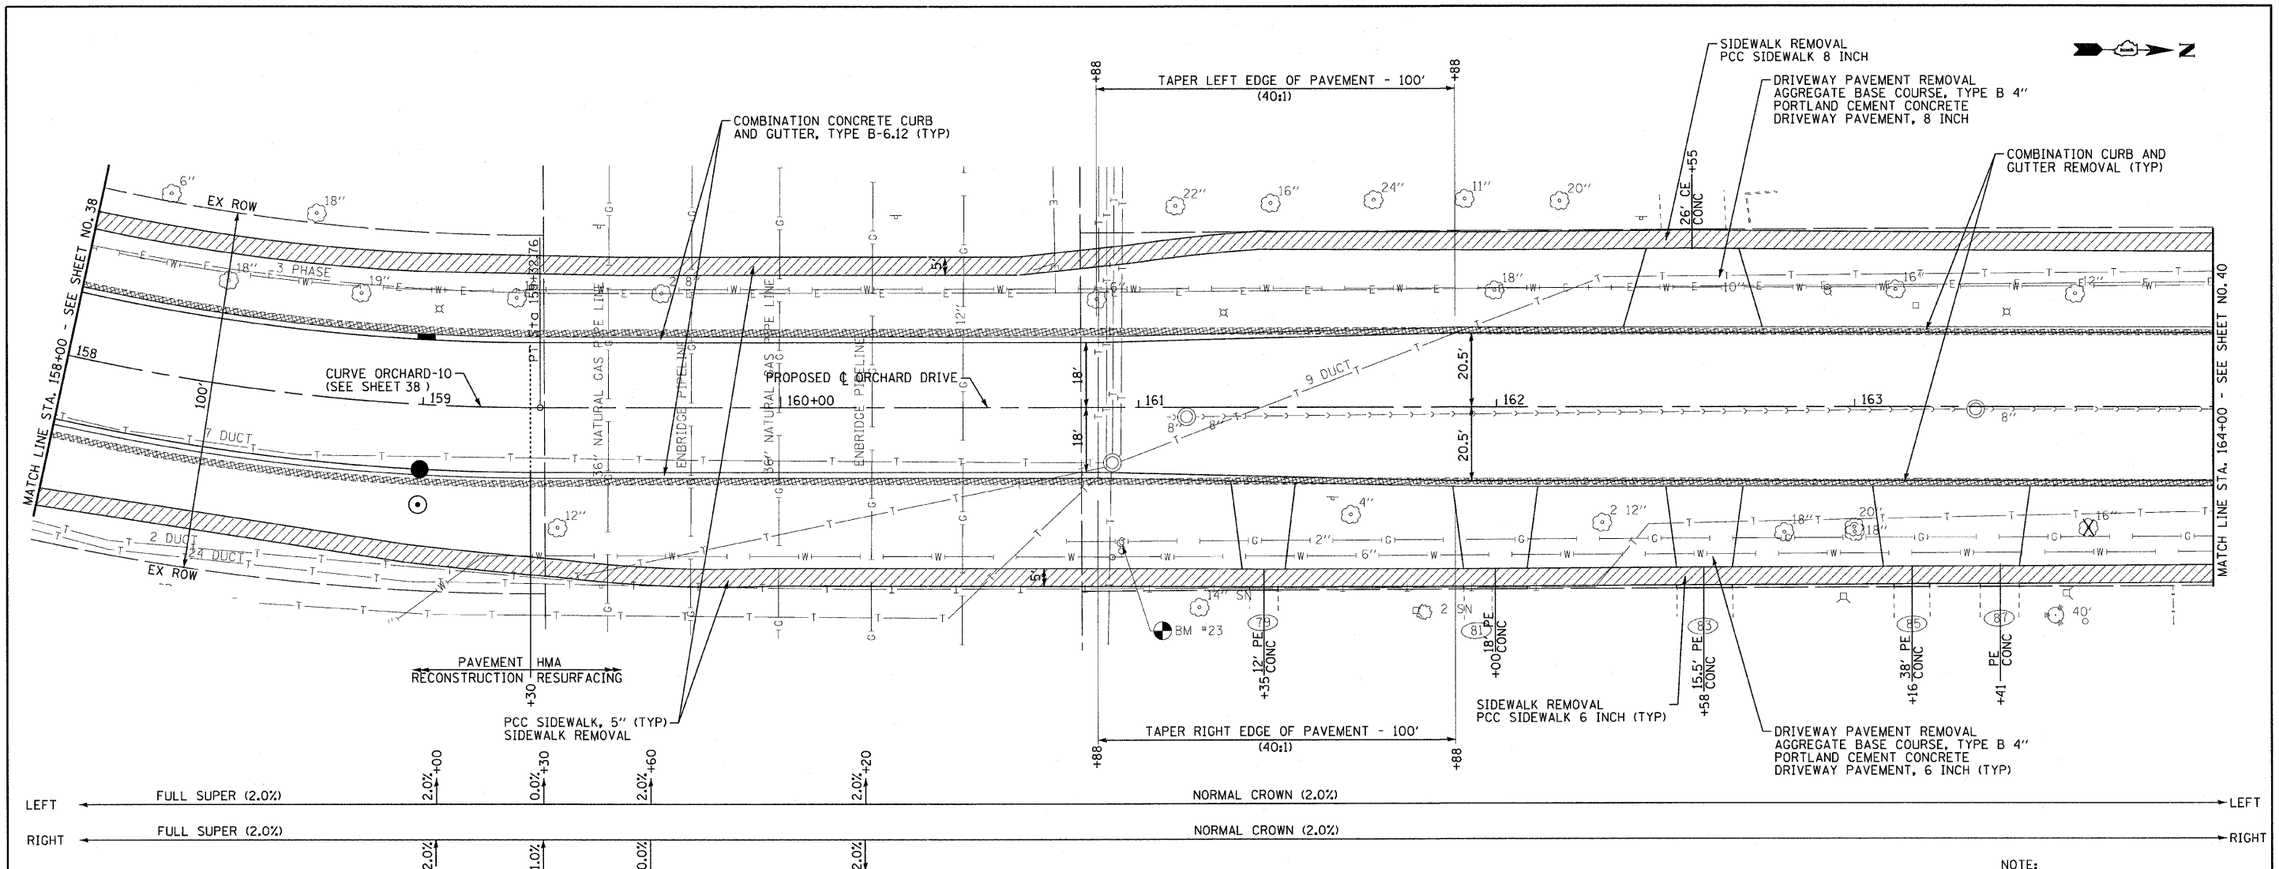

ORCHARD DRIVE

NOTE:
ALL DIMENSIONSAND ELEVATIONS
ARE TO THE EDGE OF PAVEMENT
UNLESS OTHERWISE NOTED.

EX EL	714.49	716.18	717.51	718.31	718.79	718.96	719.13	719.42	719.50	719.64	719.84	719.89	719.77
PR EL	714.75	716.33	717.68	718.55	718.94	719.10	719.26	719.42	719.58	719.73	719.89	720.05	719.90

COPYRIGHT © 2011 BY BAXTER & WOODMAN, INC.
STATE OF ILLINOIS - PROFESSIONAL DESIGN FIRM
LICENSE NO. - 184-001271 - EXPIRES 4/30/2013
LICENSE NO. - 184-001271 - EXPIRES 4/30/2013

...\plotdrive\DGF22x34.ctb
...\MASTER\06670PH2-PP12.dgn
...\Civil\Submittals\060670PH2-PP12.dgn
...\plotdrive\DGF22x34.ctb
...\MASTER\06670PH2-PP12.dgn
...\Civil\Submittals\060670PH2-PP12.dgn

BAXTER & WOODMAN Consulting Engineers

DESIGNED	- TLH	REVISED	-
DRAWN	- UKB	REVISED	-
CHECKED	- TAO	REVISED	-
DATE	- 10/24/11	FILE	- 060670-PH2-PP12.sht

STATE OF ILLINOIS
ORCHARD DRIVE IMPROVEMENTS

GEOMETRIC PLAN AND PROFILE
ORCHARD DRIVE

SCALE: HORIZ. 1"=20' / VERT. 1"=5' STA. 158+00 TO STA. 164+00

F.A.U. RTE.	SECTION	COUNTY	TOTAL SHEETS	SHEET NO.
2836	06-00090-00-FP	COOK	200	39
		CONTRACT NO. 63635		
FED. ROAD DIST. NO. 1	ILLINOIS	FED. AID PROJECT	M-8003(661)	