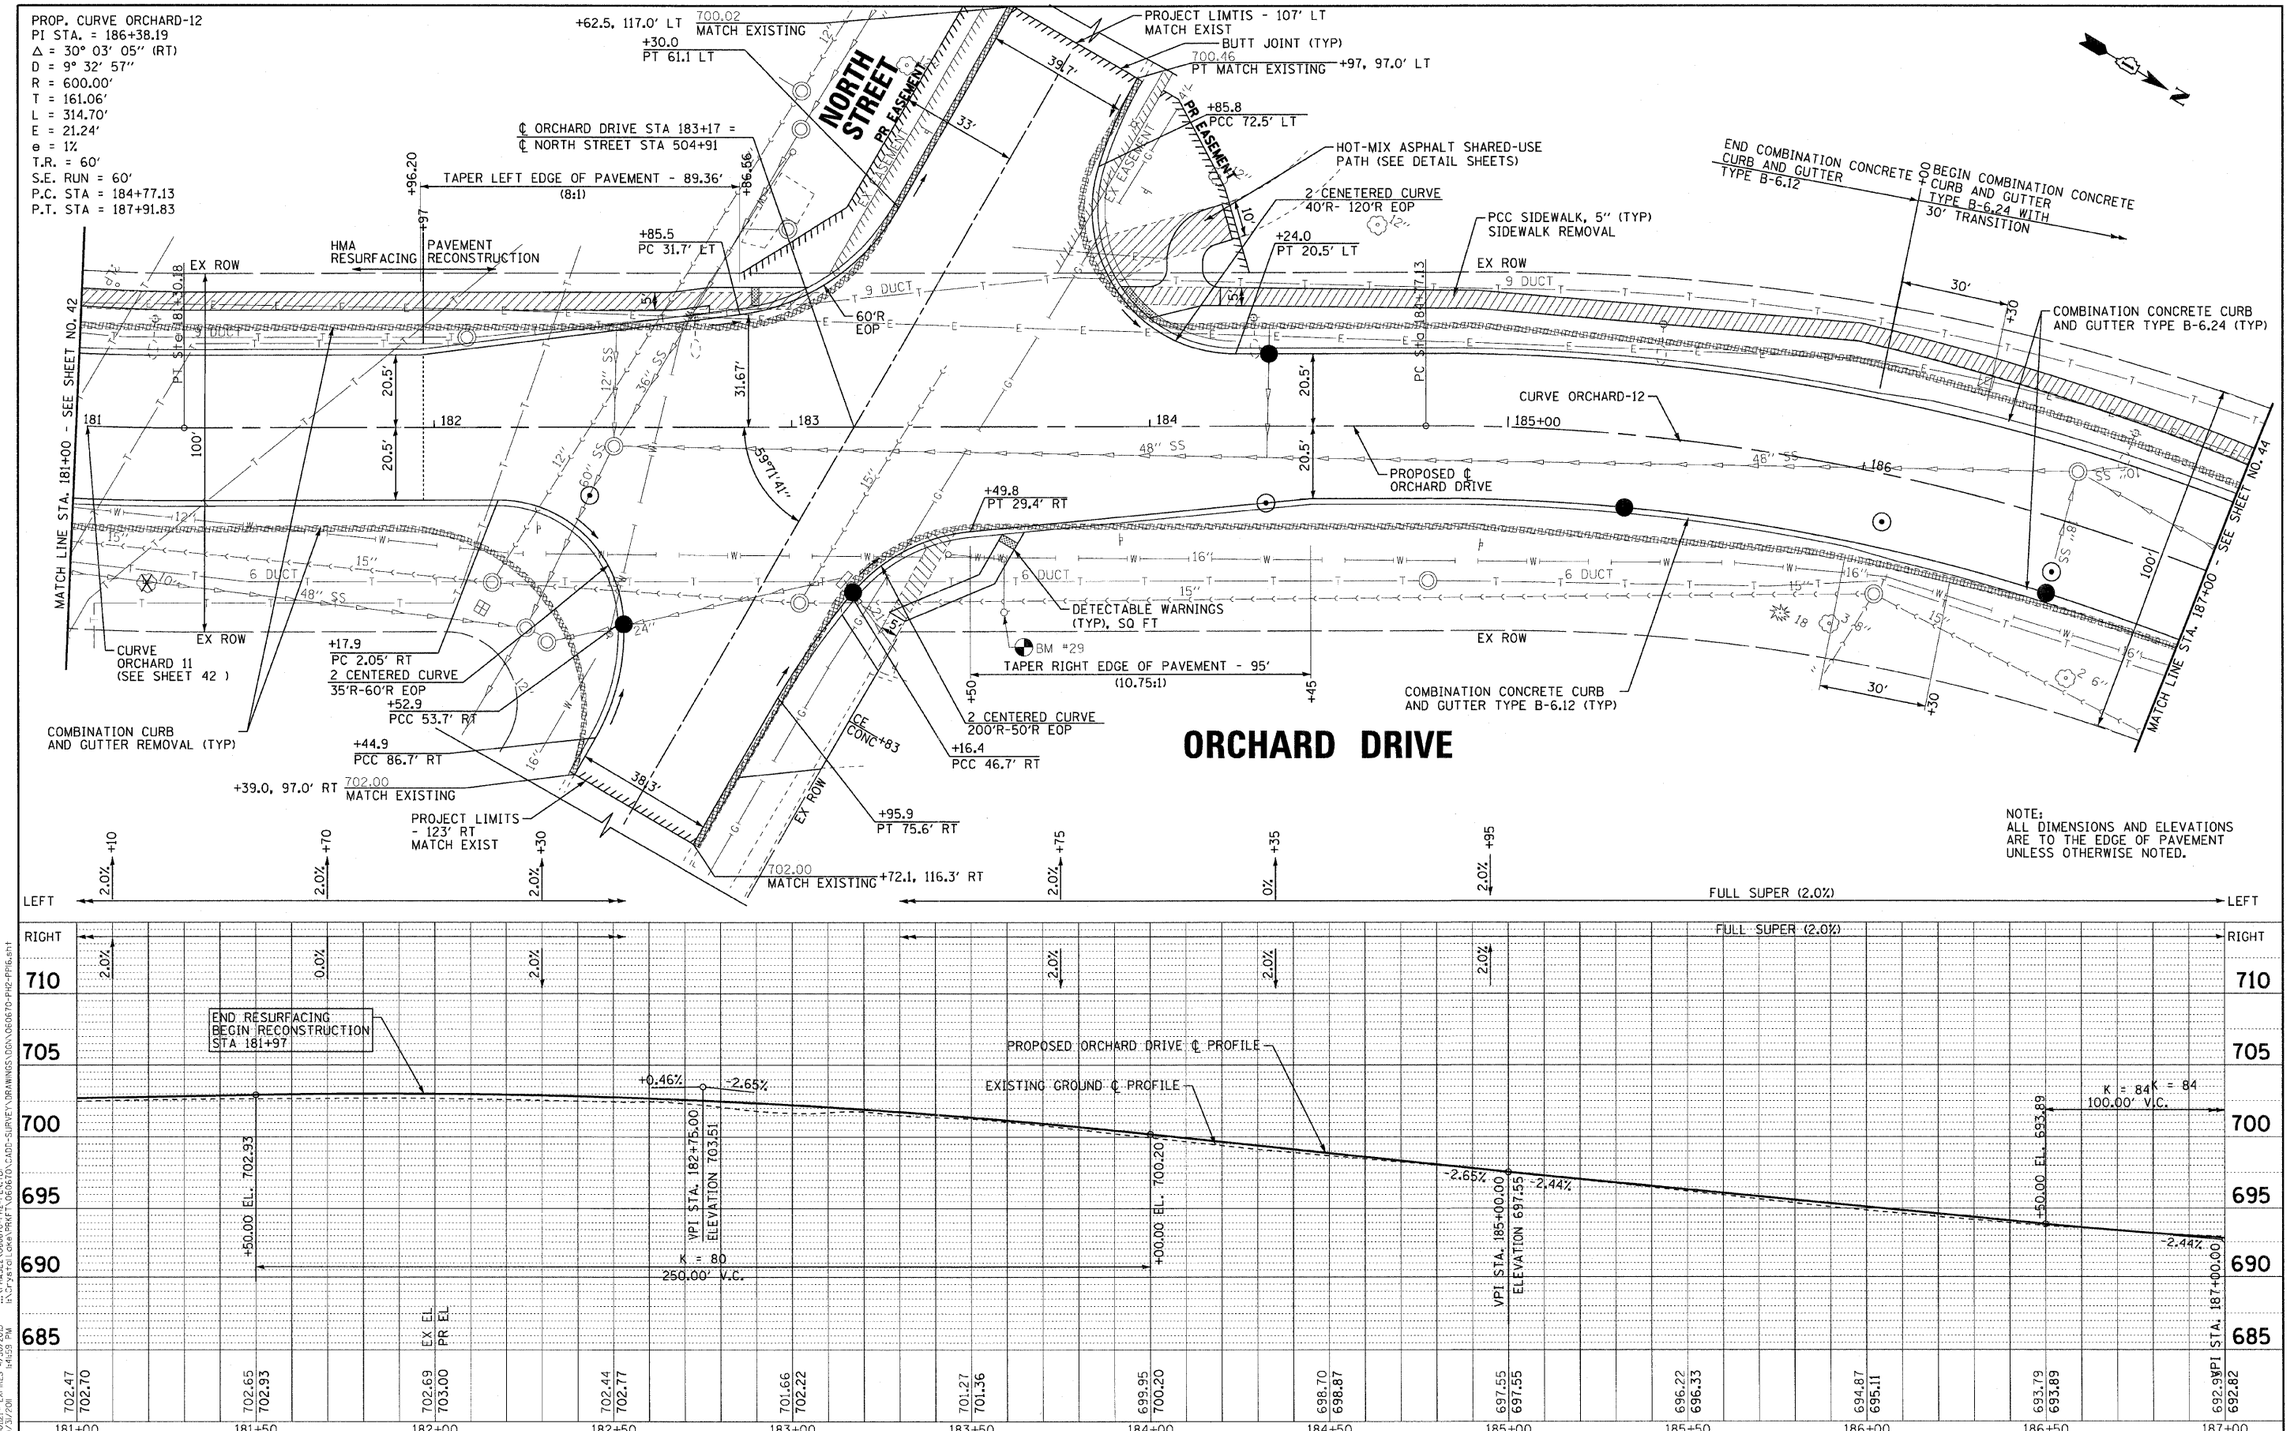

COPYRIGHT © 2011, BY BAXTER & WOODMAN, INC.
STATE OF ILLINOIS - PROFESSIONAL DESIGN FIRM
LICENSE NO. - 184-001121 - EXPIRES 4/30/2013
263mac 10/31/2011 1:49:59 PM

BAXTER & WOODMAN Consulting Engineers

DESIGNED - TLH	REVISED -		
DRAWN - UKB	REVISED -		
CHECKED - TAO	REVISED -		
DATE - 10/24/11	FILE - 060670-PH2-PP16.sht		

STATE OF ILLINOIS
ORCHARD DRIVE IMPROVEMENTS

GEOMETRIC PLAN AND PROFILE
ORCHARD DRIVE

SCALE: HORIZ. 1"=20' / VERT. 1"=5' | STA. 181+00 TO STA. 187+00

F.A.U. RTE.	SECTION	COUNTY	TOTAL SHEETS	SHEET NO.
2836	06-00090-00-FP	COOK	200	43
		CONTRACT NO. 63635		
FED. ROAD DIST. NO. 1	ILLINOIS	FED. AID PROJECT	M-8003(661)	