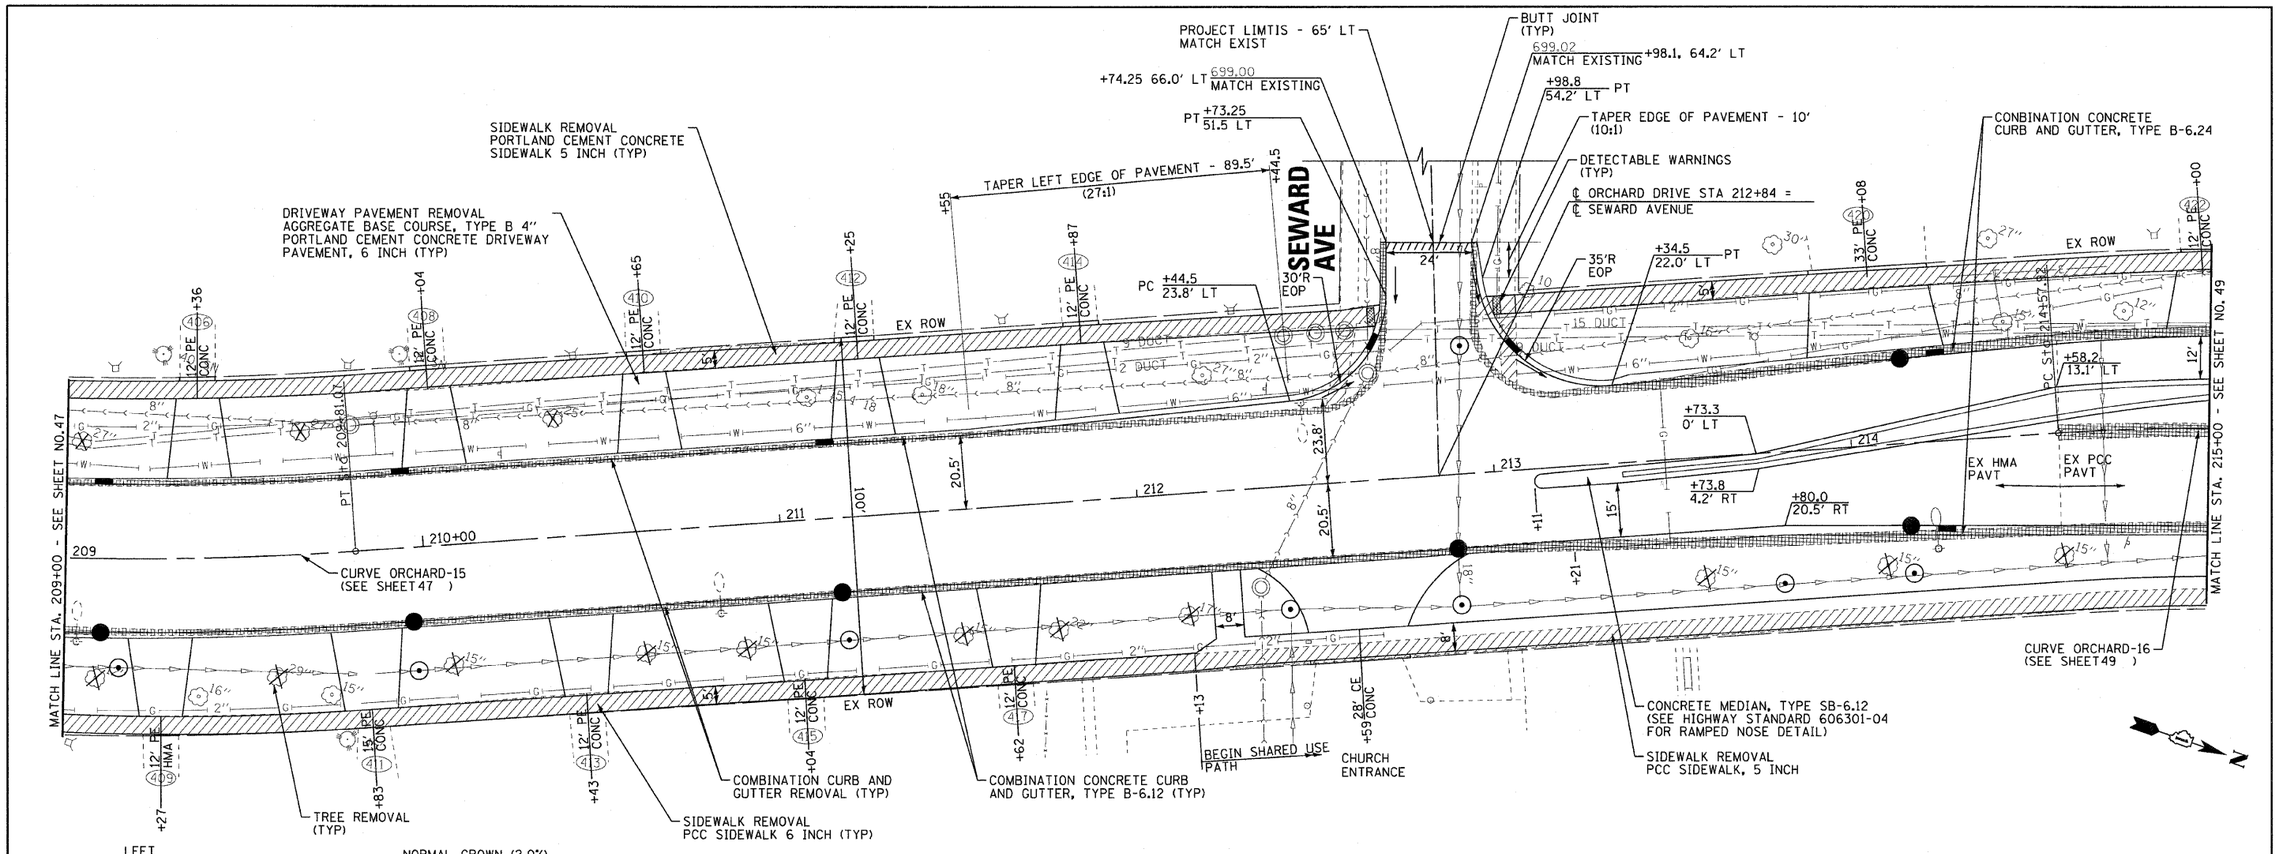

ORCHARD DRIVE

NOTE:
ALL DIMENSIONS AND ELEVATIONS ARE TO THE EDGE OF PAVEMENT UNLESS OTHERWISE NOTED.

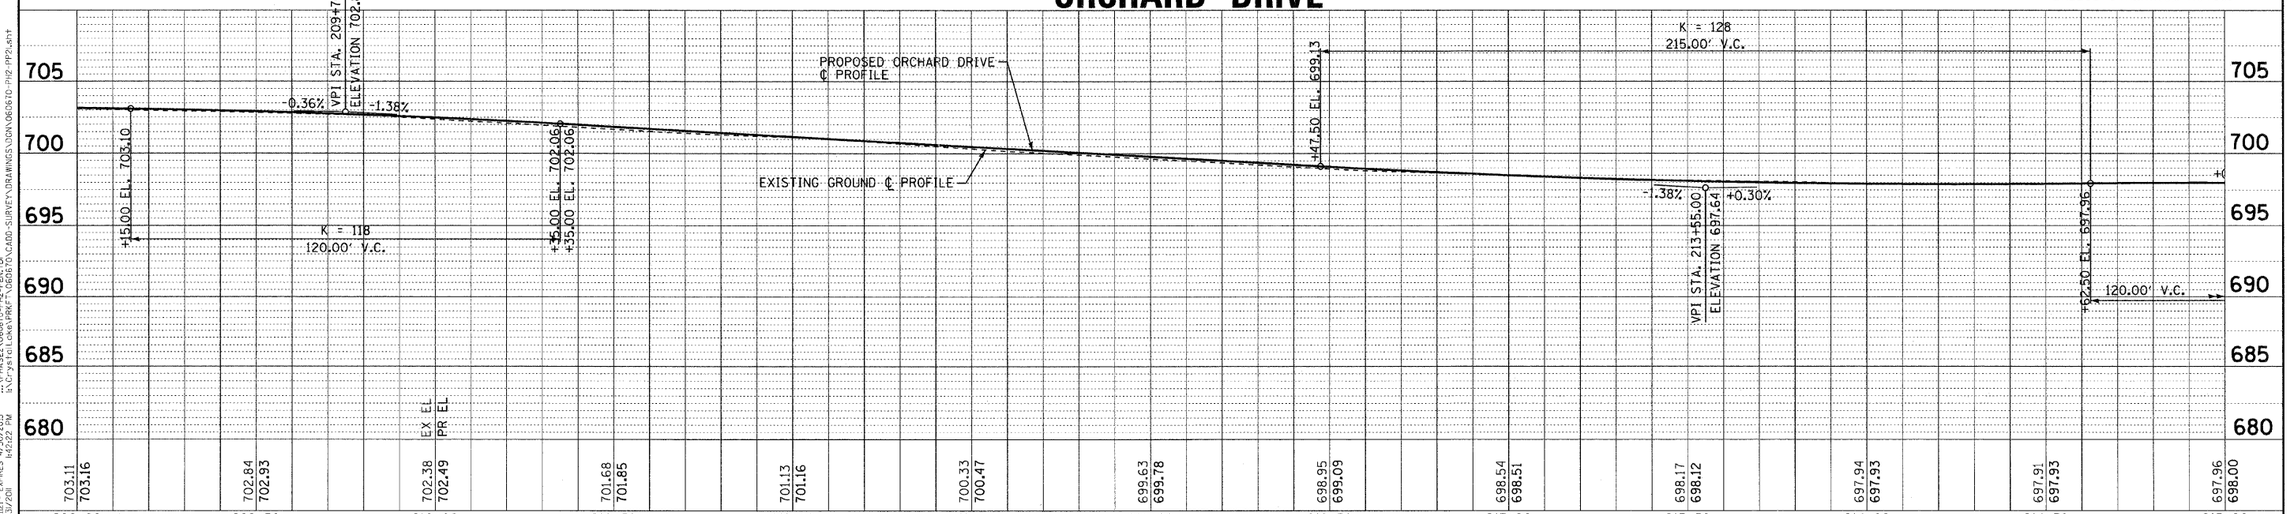

COPYRIGHT © 2011 BY BAXTER & WOODMAN, INC.
STATE OF ILLINOIS - PROFESSIONAL DESIGN FIRM
LICENSE NO. - 184.001352 EXPIRES - 4/30/2013

...\plotdriver\DHF22x34.plt
...\Model\Cook\060670\CADD\SURVEY\DRAWINGS\DGN\060670-PH2-PP21.sht
b\Civil\Cook\PRKF\060670\CADD\SURVEY\DRAWINGS\DGN\060670-PH2-PP21.sht
10/27/2011 14:22:27 PM

BAXTER & WOODMAN Consulting Engineers

DESIGNED	TLH	REVISED	-
DRAWN	UKB	REVISED	-
CHECKED	TAO	REVISED	-
DATE	10/24/11	FILE	060670-PH2-PP21.sht

STATE OF ILLINOIS
ORCHARD DRIVE IMPROVEMENTS

GEOMETRIC PLAN AND PROFILE
ORCHARD DRIVE

SCALE: HORIZ. 1"=20' / VERT. 1"=5' STA. 209+00 TO STA. 215+00

F.A.U. RTE.	SECTION	COUNTY	TOTAL SHEETS	SHEET NO.
2836	06-00090-00-FP	COOK	200	48
		CONTRACT NO. 63635		
FED. ROAD DIST. NO. 1	ILLINOIS	FED. AID PROJECT	M-8003(661)	