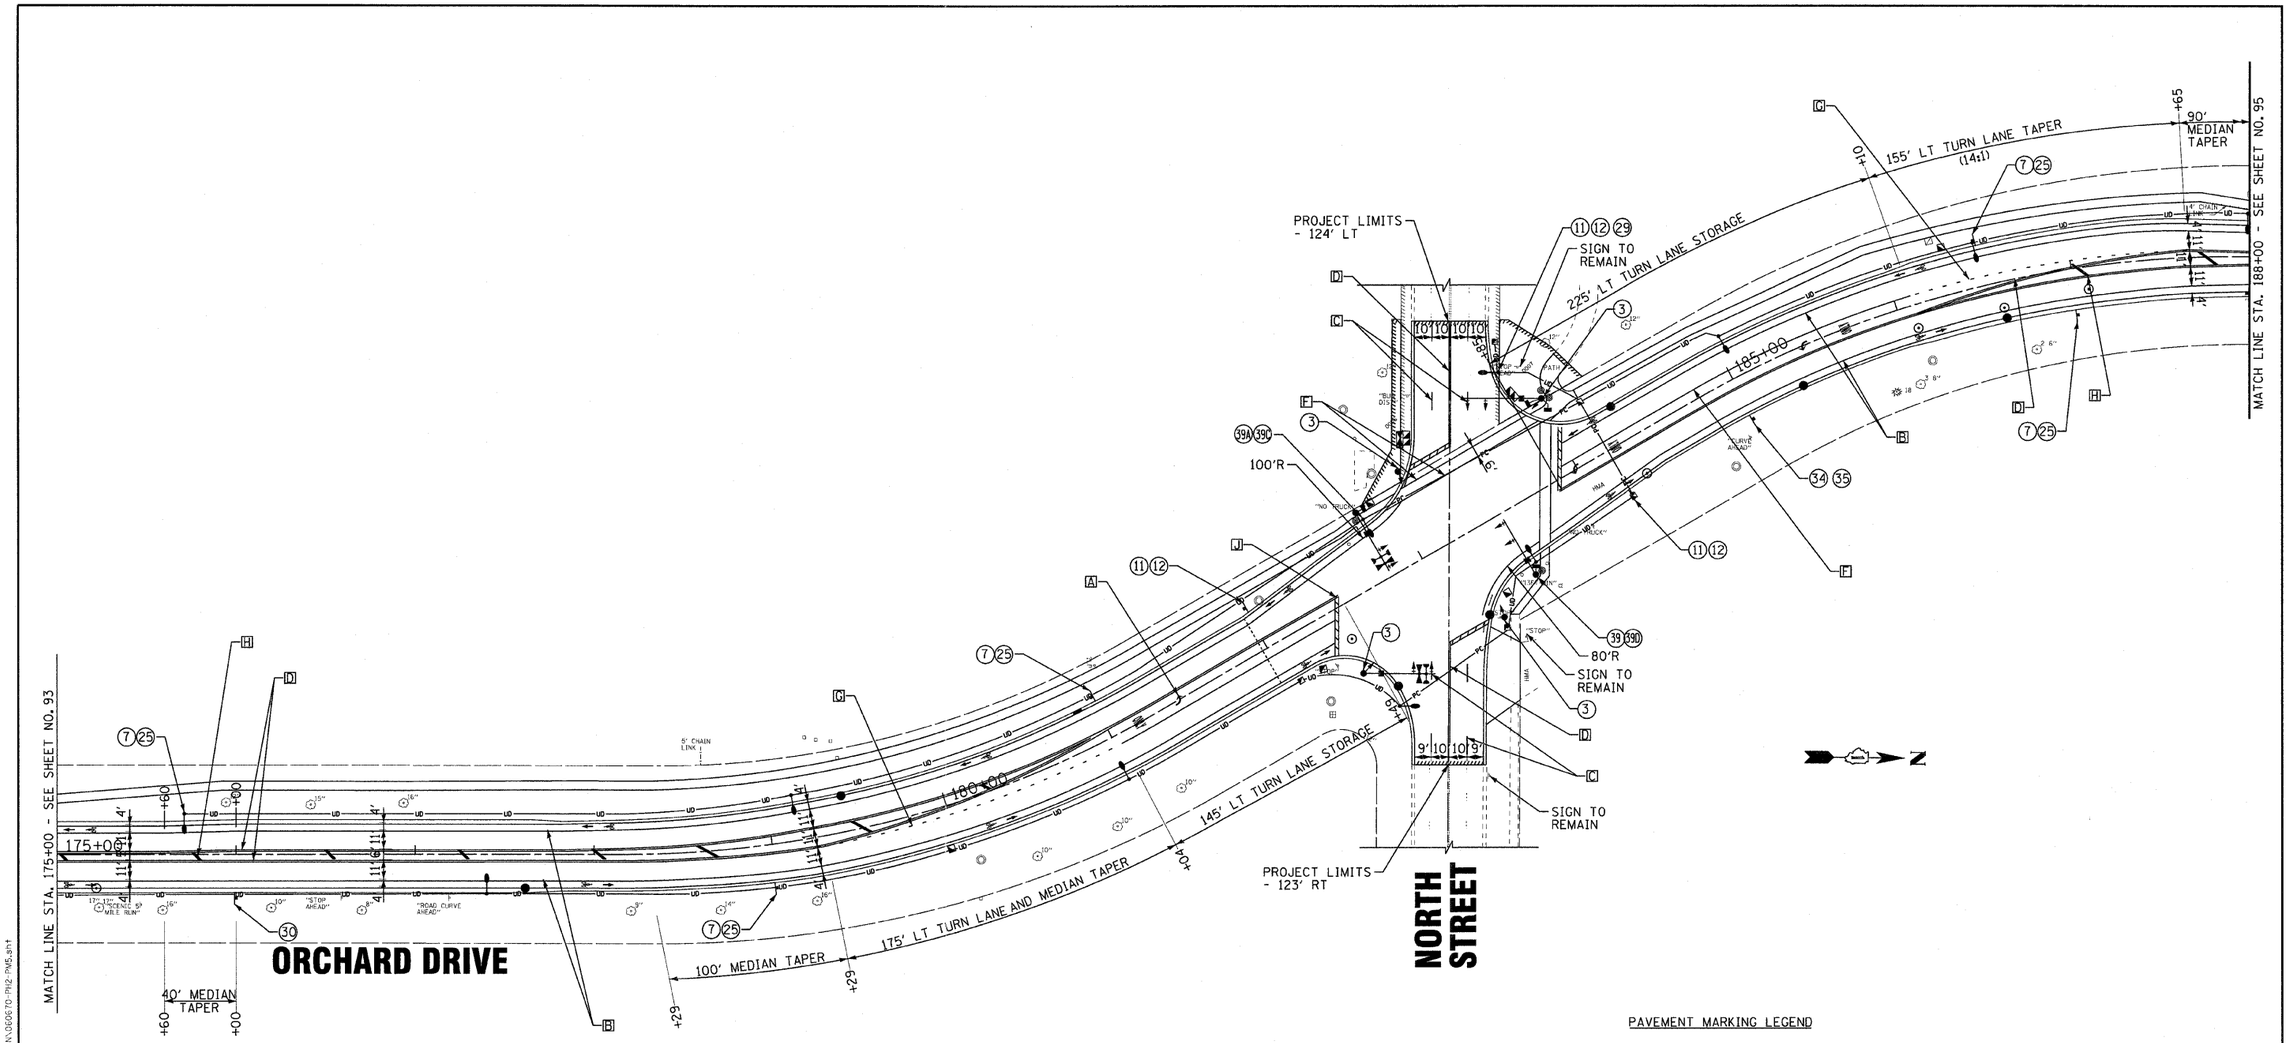

PAVEMENT MARKING LEGEND

- [A] THERMOPLASTIC PAVEMENT MARKING - LETTERS AND SYMBOLS (TYP)
- [B] THERMOPLASTIC PAVEMENT MARKING - LINE 4" (WHITE) (TYP)
- [C] THERMOPLASTIC PAVEMENT MARKING - LINE 4" (WHITE - 10' LINE, 30' SKIP) (TYP)
- [D] THERMOPLASTIC PAVEMENT MARKING - LINE 4" (DOUBLE YELLOW - 11" C-C) (TYP)
- [E] THERMOPLASTIC PAVEMENT MARKING - LINE 4" (YELLOW - 5.5" C-C, OUTSIDE: SOLID, INSIDE: 10' LINE, 30' SKIP) (TYP)
- [F] THERMOPLASTIC PAVEMENT MARKING - LINE 6" (WHITE) (TYP)
- [G] THERMOPLASTIC PAVEMENT MARKING - LINE 6" (WHITE - 2' LINE, 6' SKIP) (TYP)
- [H] THERMOPLASTIC PAVEMENT MARKING - LINE 12" (YELLOW 45° DIAGONAL - 75' C-C, MIN 5 EQUALLY SPACED) (TYP)
- [I] THERMOPLASTIC PAVEMENT MARKING - LINE 12" (WHITE CROSS WALK, 2' GAP) (TYP)
- [J] THERMOPLASTIC PAVEMENT MARKING - LINE 24" (WHITE STOP LINE) (TYP)
- [K] RAISED REFLECTIVE PAVEMENT MARKER (TWO - WAY AMBER MARKER, 40' O.C.) (TYP)
- [L] POLYUREA PAVEMENT MARKING TYPE I - LINE 6" (WHITE) (TYP)
- [M] POLYUREA PAVEMENT MARKING TYPE I - LINE 6" (WHITE - 2' LINE, 6' SKIP) (TYP)
- [N] POLYUREA PAVEMENT MARKING TYPE I - LETTERS AND SYMBOLS (TYP)

NOTE:

1. ALL EXISTING SIGNS WITHIN ROW SHALL BE REMOVED UNLESS OTHERWISE INDICATED.
2. SEE SCHEDULE OF QUANTITIES FOR SIGN REMOVAL LOCATIONS.
3. SEE SHEET 88 FOR SIGNING LEGEND.

COPYRIGHT © 2015 BY BAXTER & WOODMAN, INC.
CONTACT BAXTER & WOODMAN, INC. FOR PROFESSIONAL SERVICES
LICENSE NO. - 184-001121 - EXPIRES 4/30/2013
28.3mac 10/31/2011 1:41:19 PM ...\phase2\060670-PH2-PEN.tbl
...\phase2\060670-PH2-PM5.sht
E:\Crystal Data\PROJ\060670\CADD-SURVEY\DRAWINGS\IDOT\060670-PH2-PM5.sht

BAXTER & WOODMAN Consulting Engineers

DESIGNED - TLH	REVISED -	
DRAWN - UKB/MAC	REVISED -	
CHECKED - TLH	REVISED -	
DATE - 10/24/11	FILE - 060670-PH2-PM5.sht	

STATE OF ILLINOIS
ORCHARD DRIVE IMPROVEMENTS

PAVEMENT MARKING AND SIGNING PLAN
ORCHARD DRIVE

SCALE: 1"=40' | STA. 175+00 TO STA. 188+00

F.A.U. RTE.	SECTION	COUNTY	TOTAL SHEETS	SHEET NO.
2836	06-00090-00-FP	COOK	200	94
		CONTRACT NO. 63635		

FED. ROAD DIST. NO. 1 | ILLINOIS | FED. AID PROJECT M-8003(661)