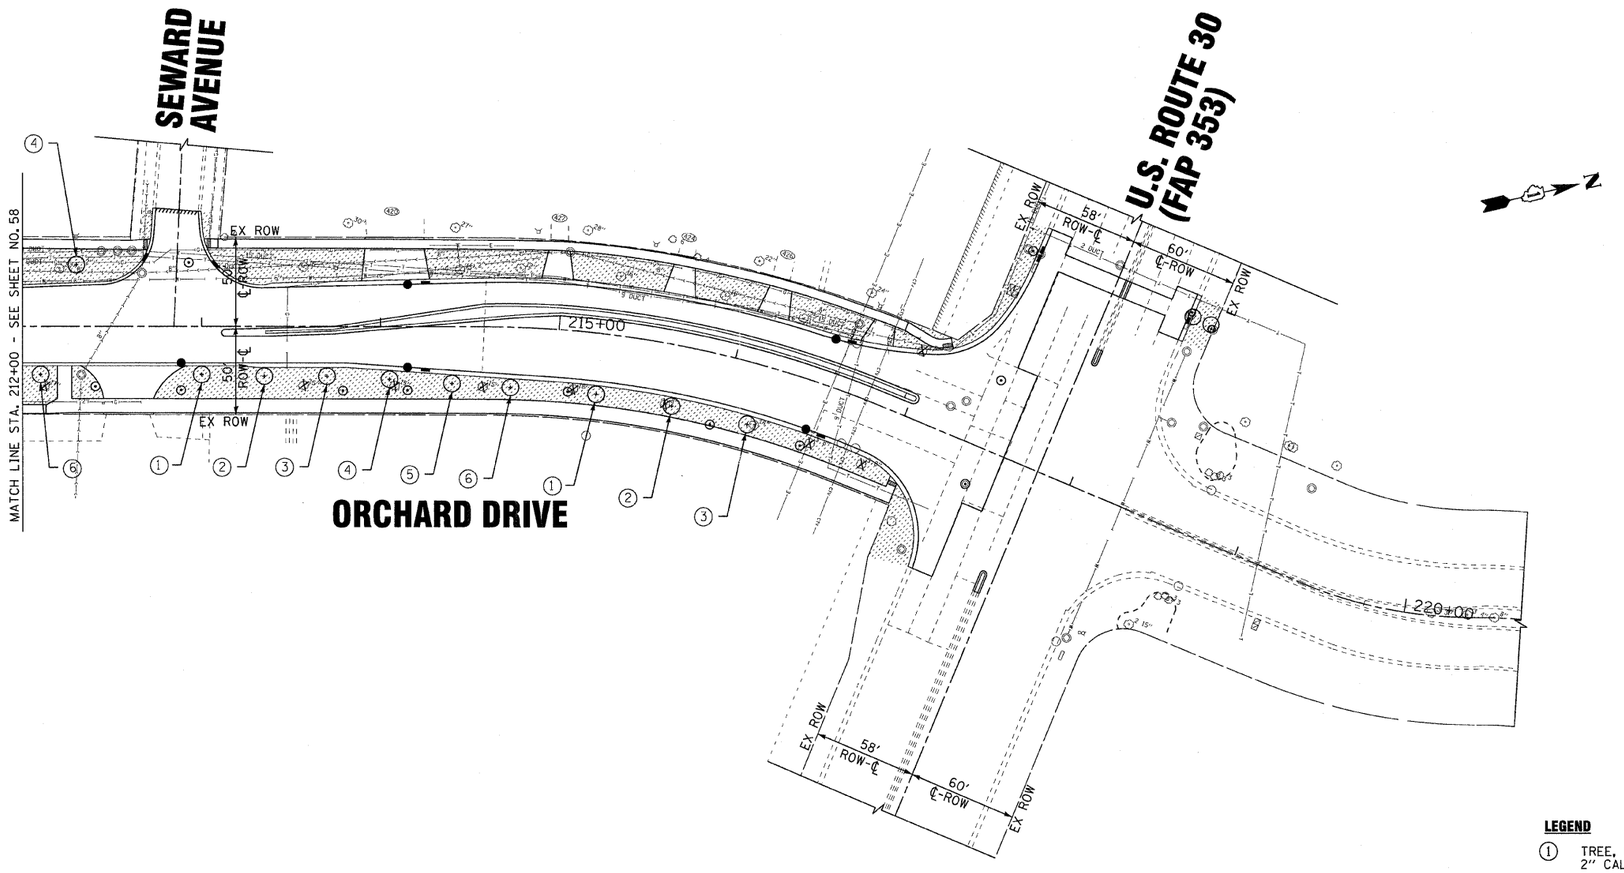

LEGEND

1. TREE, CELTIS OCCIDENTALIS (COMMON HACKBERRY), 2" CALIPER, BALLED AND BURLAPPED
2. TREE, GINKO BILOBA MAGYAR ARISTOCRAT (MAGYAR ARISTOCRAT GINKO), TREE FORM, 3" CALIPER, BALLED AND BURLAPPED
3. TREE, LIQUIDAMBAR STYRACIFLUA (AMERICAN SWEETGUM), 2" CALIPER, BALLED AND BURLAPPED
4. TREE, TILIA AMERICANA (AMERICAN LINDEN/BASSWOOD), 2" CALIPER, BALLED AND BURLAPPED
5. TREE, ULMUS ACCOLADE (HYBRID ELM), 3" CALIPER, BALLED AND BURLAPPED
6. TREE, SYRINGA RETICULATA IVORY SILK (IVORY SILK JAPANESE TREE LILAC), 2" CALIPER, TREE FORM, BALLED AND BURLAPPED

SODDING

SEEDING CLASS 2A

NOTES:

1. FOR TREE SCHEDULE SEE SHEET NO. 17
2. THE CONTRACTOR SHALL COORDINATE PARKWAY TREE REMOVAL WITH THE ENGINEER. NO PARKWAY TREES SHALL BE REMOVED WITHOUT PRIOR APPROVAL OF ENGINEER.

COPYRIGHT © 2011 BY BAXTER & WOODMAN, INC.
STATE OF ILLINOIS PROFESSIONAL DESIGN FIRM
LICENSE NO. - 184-001211 EXPIRES 4/30/2013
10/31/2011 4:05:52 PM
...\plots\ofilwr\PDF2234.pltf
...\PHASE2\060670-PH2-PEN.tbl
N:\Crystal Lake\PROFT\060670\CADD-SURVEY\DRAWINGS\DON\060670-PH2-LNDSCP7.dgn
262.1roc

BAXTER & WOODMAN Consulting Engineers

DESIGNED - TLH	REVISED -	
DRAWN - UKB	REVISED -	
CHECKED - TLH	REVISED -	
DATE - 10/24/11	FILE - 060670-PH2-LNDSCP7.sht	

STATE OF ILLINOIS
ORCHARD DRIVE IMPROVEMENTS

LANDSCAPING PLAN
ORCHARD DRIVE

SCALE: 1"=40' | STA. 212+00 TO STA. 217+38

F.A.U. RTE.	SECTION	COUNTY	TOTAL SHEETS	SHEET NO.
2836	06-00090-00-FP	COOK	200	103
		CONTRACT NO. 63635		

FED. ROAD DIST. NO. 1 | ILLINOIS | FED. AID PROJECT M-8003(661)