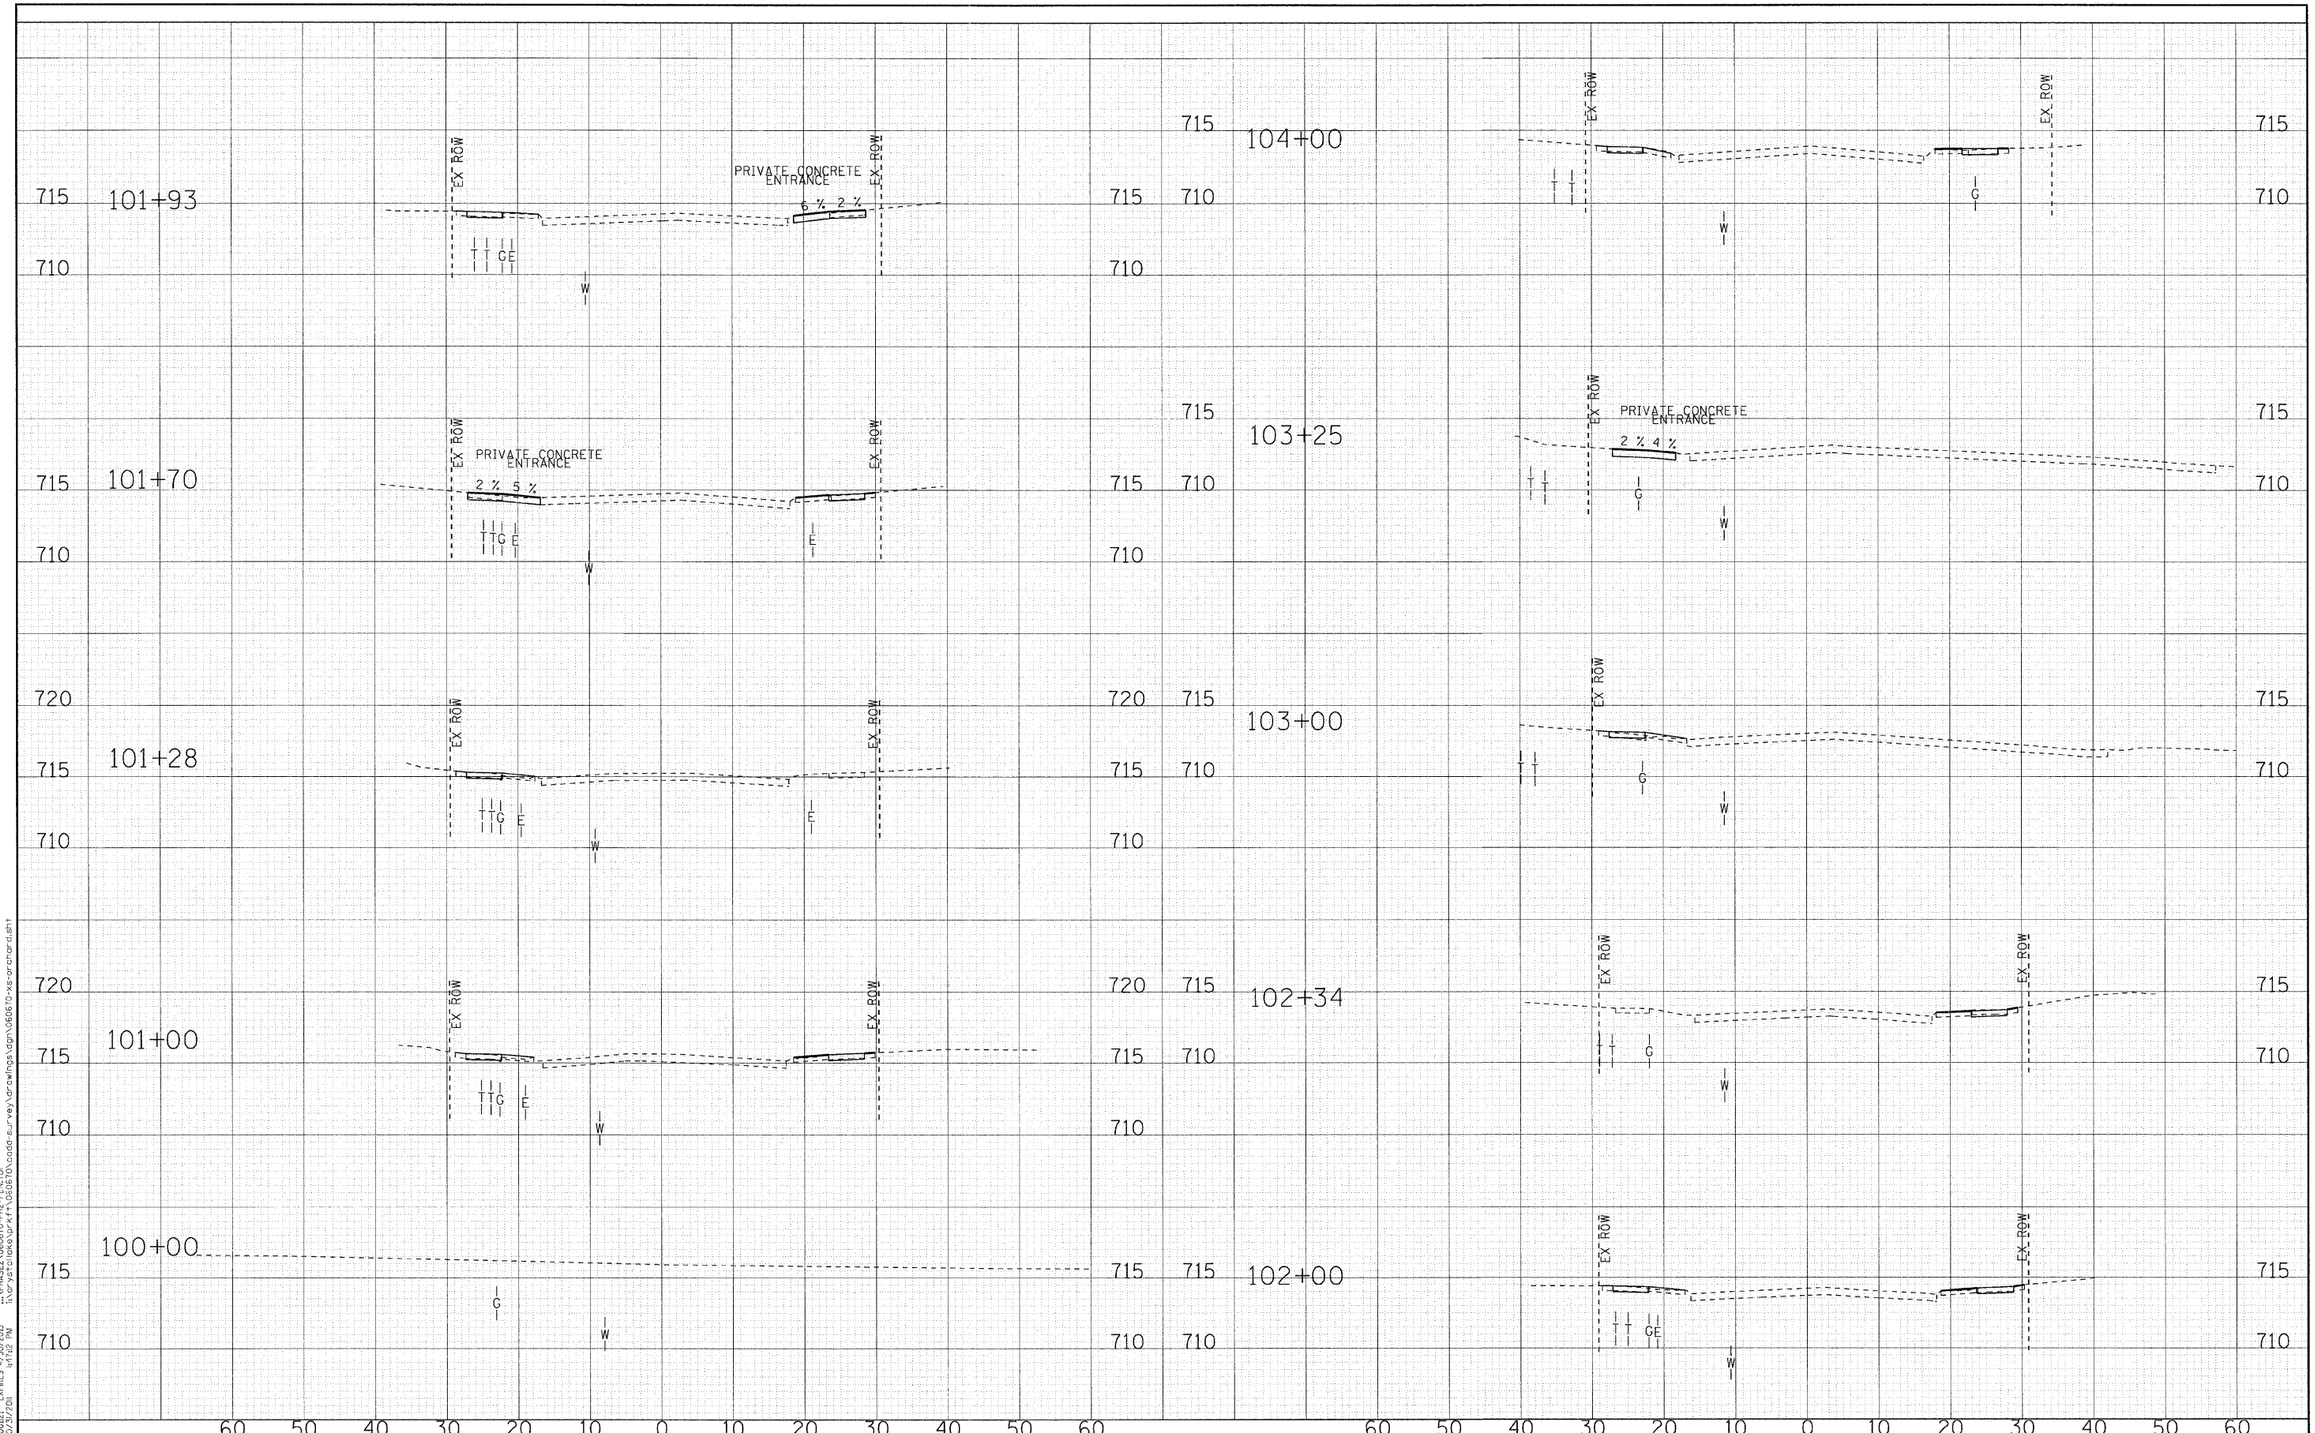

DESIGNED - REW	REVISED -		
DRAWN - MAC	REVISED -		
CHECKED - TAO	REVISED -		
DATE - 10/24/11	REVISED -		

STATE OF ILLINOIS
ORCHARD DRIVE IMPROVEMENTS

CROSS SECTIONS
ORCHARD DRIVE

SCALE: H: 1"=10' V: 1"=5' | STA. 100+00 TO STA. 104+00

F.A.U. RTE.	SECTION	COUNTY	TOTAL SHEETS	SHEET NO.
2836	06-00090-00-FP	COOK	200	175

CONTRACT NO. 63635

FED. ROAD DIST. NO. 1 | ILLINOIS | FED. AID PROJECT M-8003(661)

COPYRIGHT © 2011 BY BAXTER & WOODMAN, INC.
STATE OF ILLINOIS - PROFESSIONAL DESIGN FIRM
LICENSE NO. 184-001121 EXPIRES 4/30/2013
263mcc 10/31/2011 1:47:12 PM
...\plotdriver\PDF22x34.plt
...\PHASE2\060670-Pl2-PEN.tbl
i:\crystallake\prkft\060670\cadd-survey\drawings\dgn\060670-xs-orchard.sht