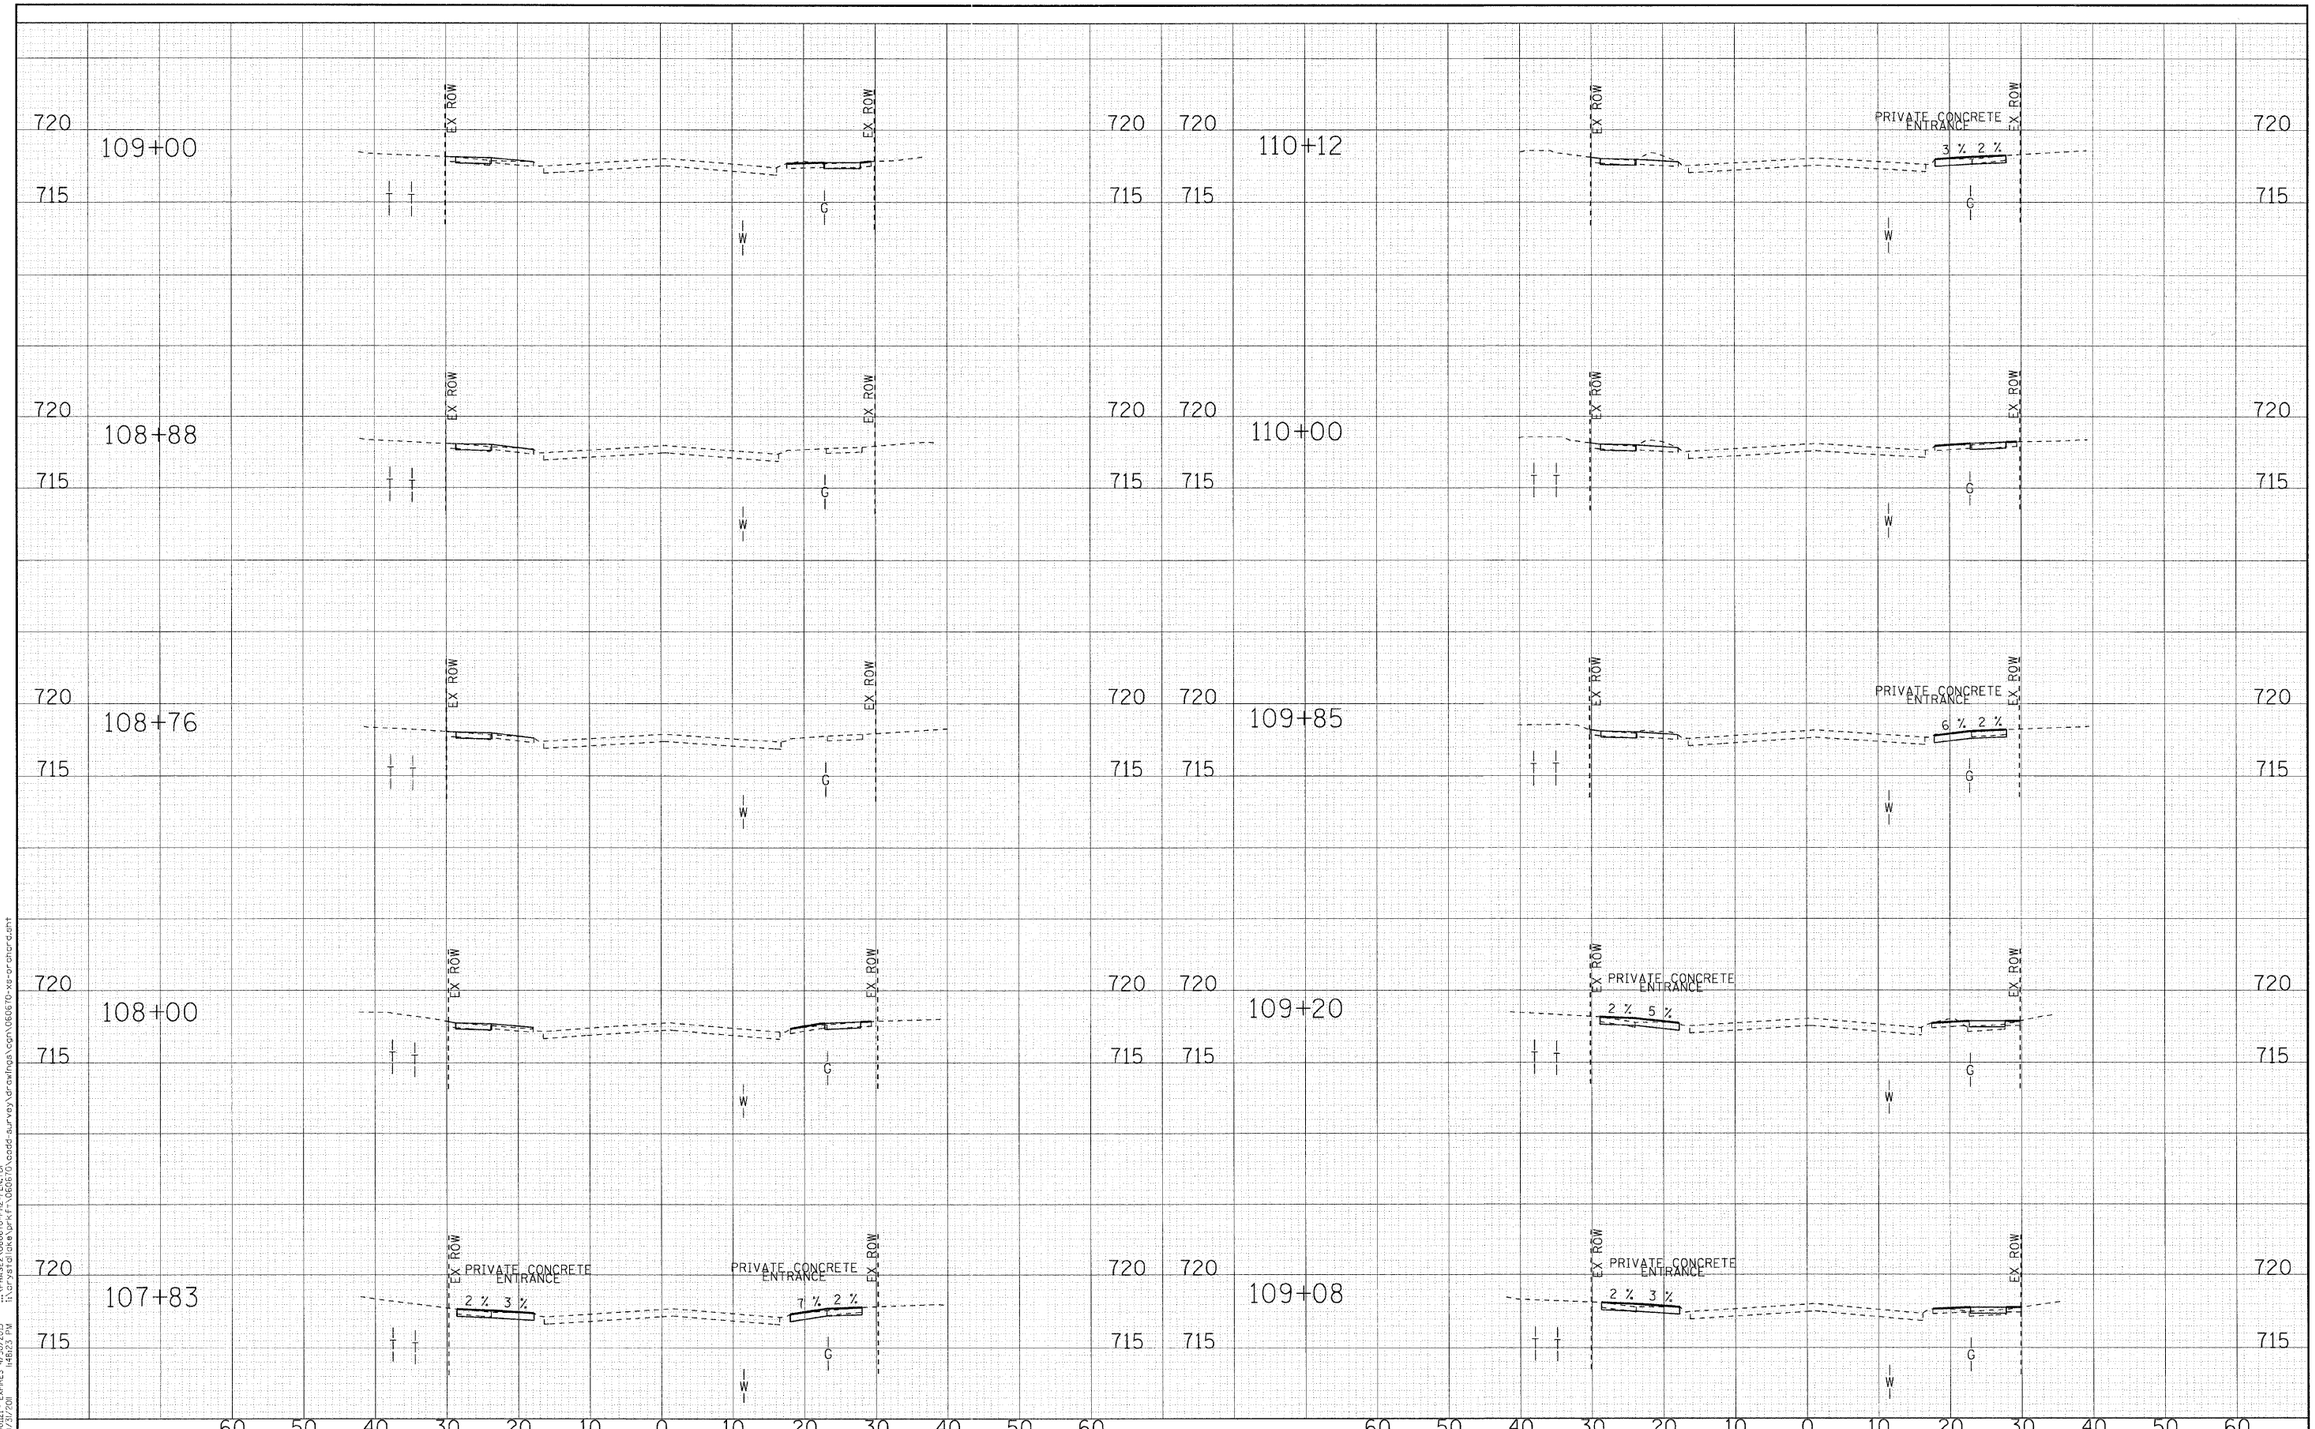

DESIGNED - REW	REVISED -	**STATE OF ILLINOIS**	**CROSS SECTIONS**
DRAWN - MAC	REVISED -	**ORCHARD DRIVE IMPROVEMENTS**	**ORCHARD DRIVE**
CHECKED - TAO	REVISED -		
DATE - 10/24/11	REVISED -		SCALE: H: 1"=10' V: 1"=5' STA. 107+83 TO STA. 110+12

F.A.U. RTE.	SECTION	COUNTY	TOTAL SHEETS	SHEET NO.
2836	06-00090-00-FP	COOK	200	177
		CONTRACT NO. 63635		
FED. ROAD DIST. NO. 1	ILLINOIS	FED. AID PROJECT M-8003(661)		

COPYRIGHT © 2011 BY BAXTER & WOODMAN, INC.
STATE OF ILLINOIS - PROFESSIONAL DESIGN FIRM
LICENSE NO. - 184-001121 - EXPIRES 4/30/2013
263mcc 10/31/2011 1:48:23 PM
...\plotdriver\PDF22x34.plt
...\PHASE2\060670-PH2-PEN.tbl
i:\crystallake\prkf-\060670\cadd-survey\drawings\cgn\060670-xs-orchard.sht