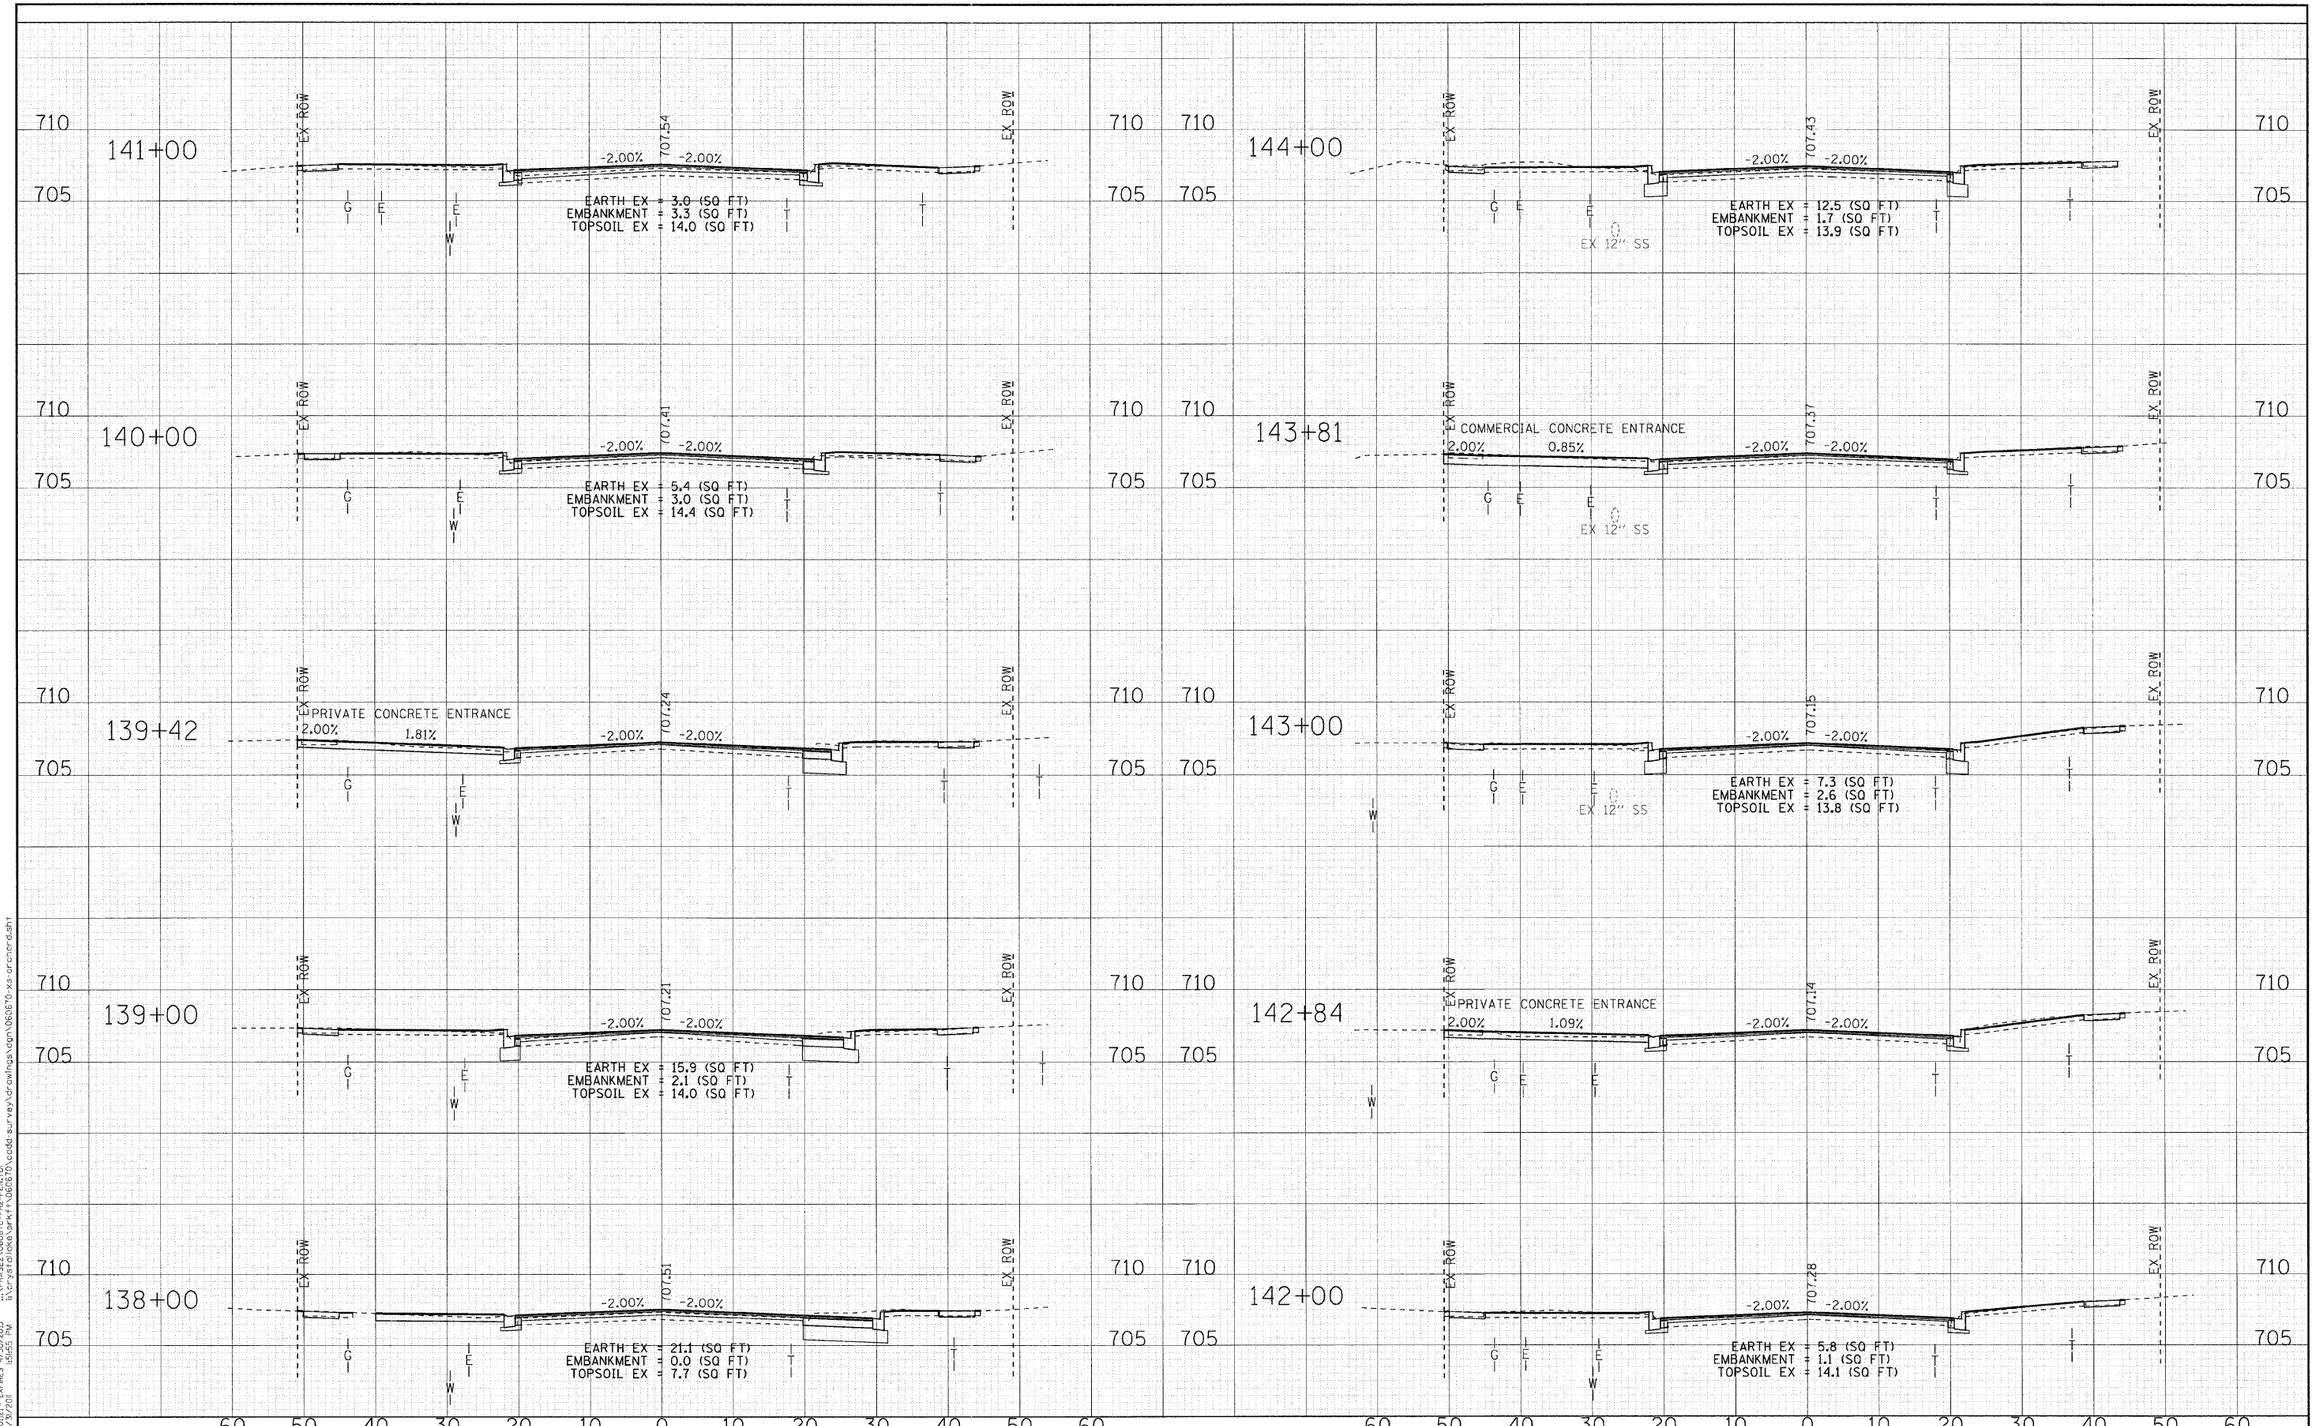

DESIGNED	REW	REVISED	-
DRAWN	MAC	REVISED	-
CHECKED	TAO	REVISED	-
DATE	10/24/11	REVISED	-

STATE OF ILLINOIS
ORCHARD DRIVE IMPROVEMENTS

CROSS SECTIONS
ORCHARD DRIVE

SCALE: H: 1"=10' V: 1"=5' | STA. 138+00 TO STA. 144+00

F.A.U. RTE.	SECTION	COUNTY	TOTAL SHEETS	SHEET NO.
2836	06-00090-00-FP	COOK	200	183
		CONTRACT NO. 63635		
FED. ROAD DIST. NO. 1 ILLINOIS	FED. AID PROJECT M-8003(661)			

COPYRIGHT © 2011 BY BAXTER & WOODMAN, INC.
ALL RIGHTS RESERVED WORLDWIDE
LICENSE NO.: 184.000121- EXPIRES 4/30/2013
\\phlstor\vol1\P9729.34\pt
\\PHLSE2\V8081C-Pl2-Rtn.tbl
i:\crystal\lake\prj41\060670\acdd survey\drawings\dgn\060670-xs orchard.sht
10/30/2011 15:05:5 PM
263mac