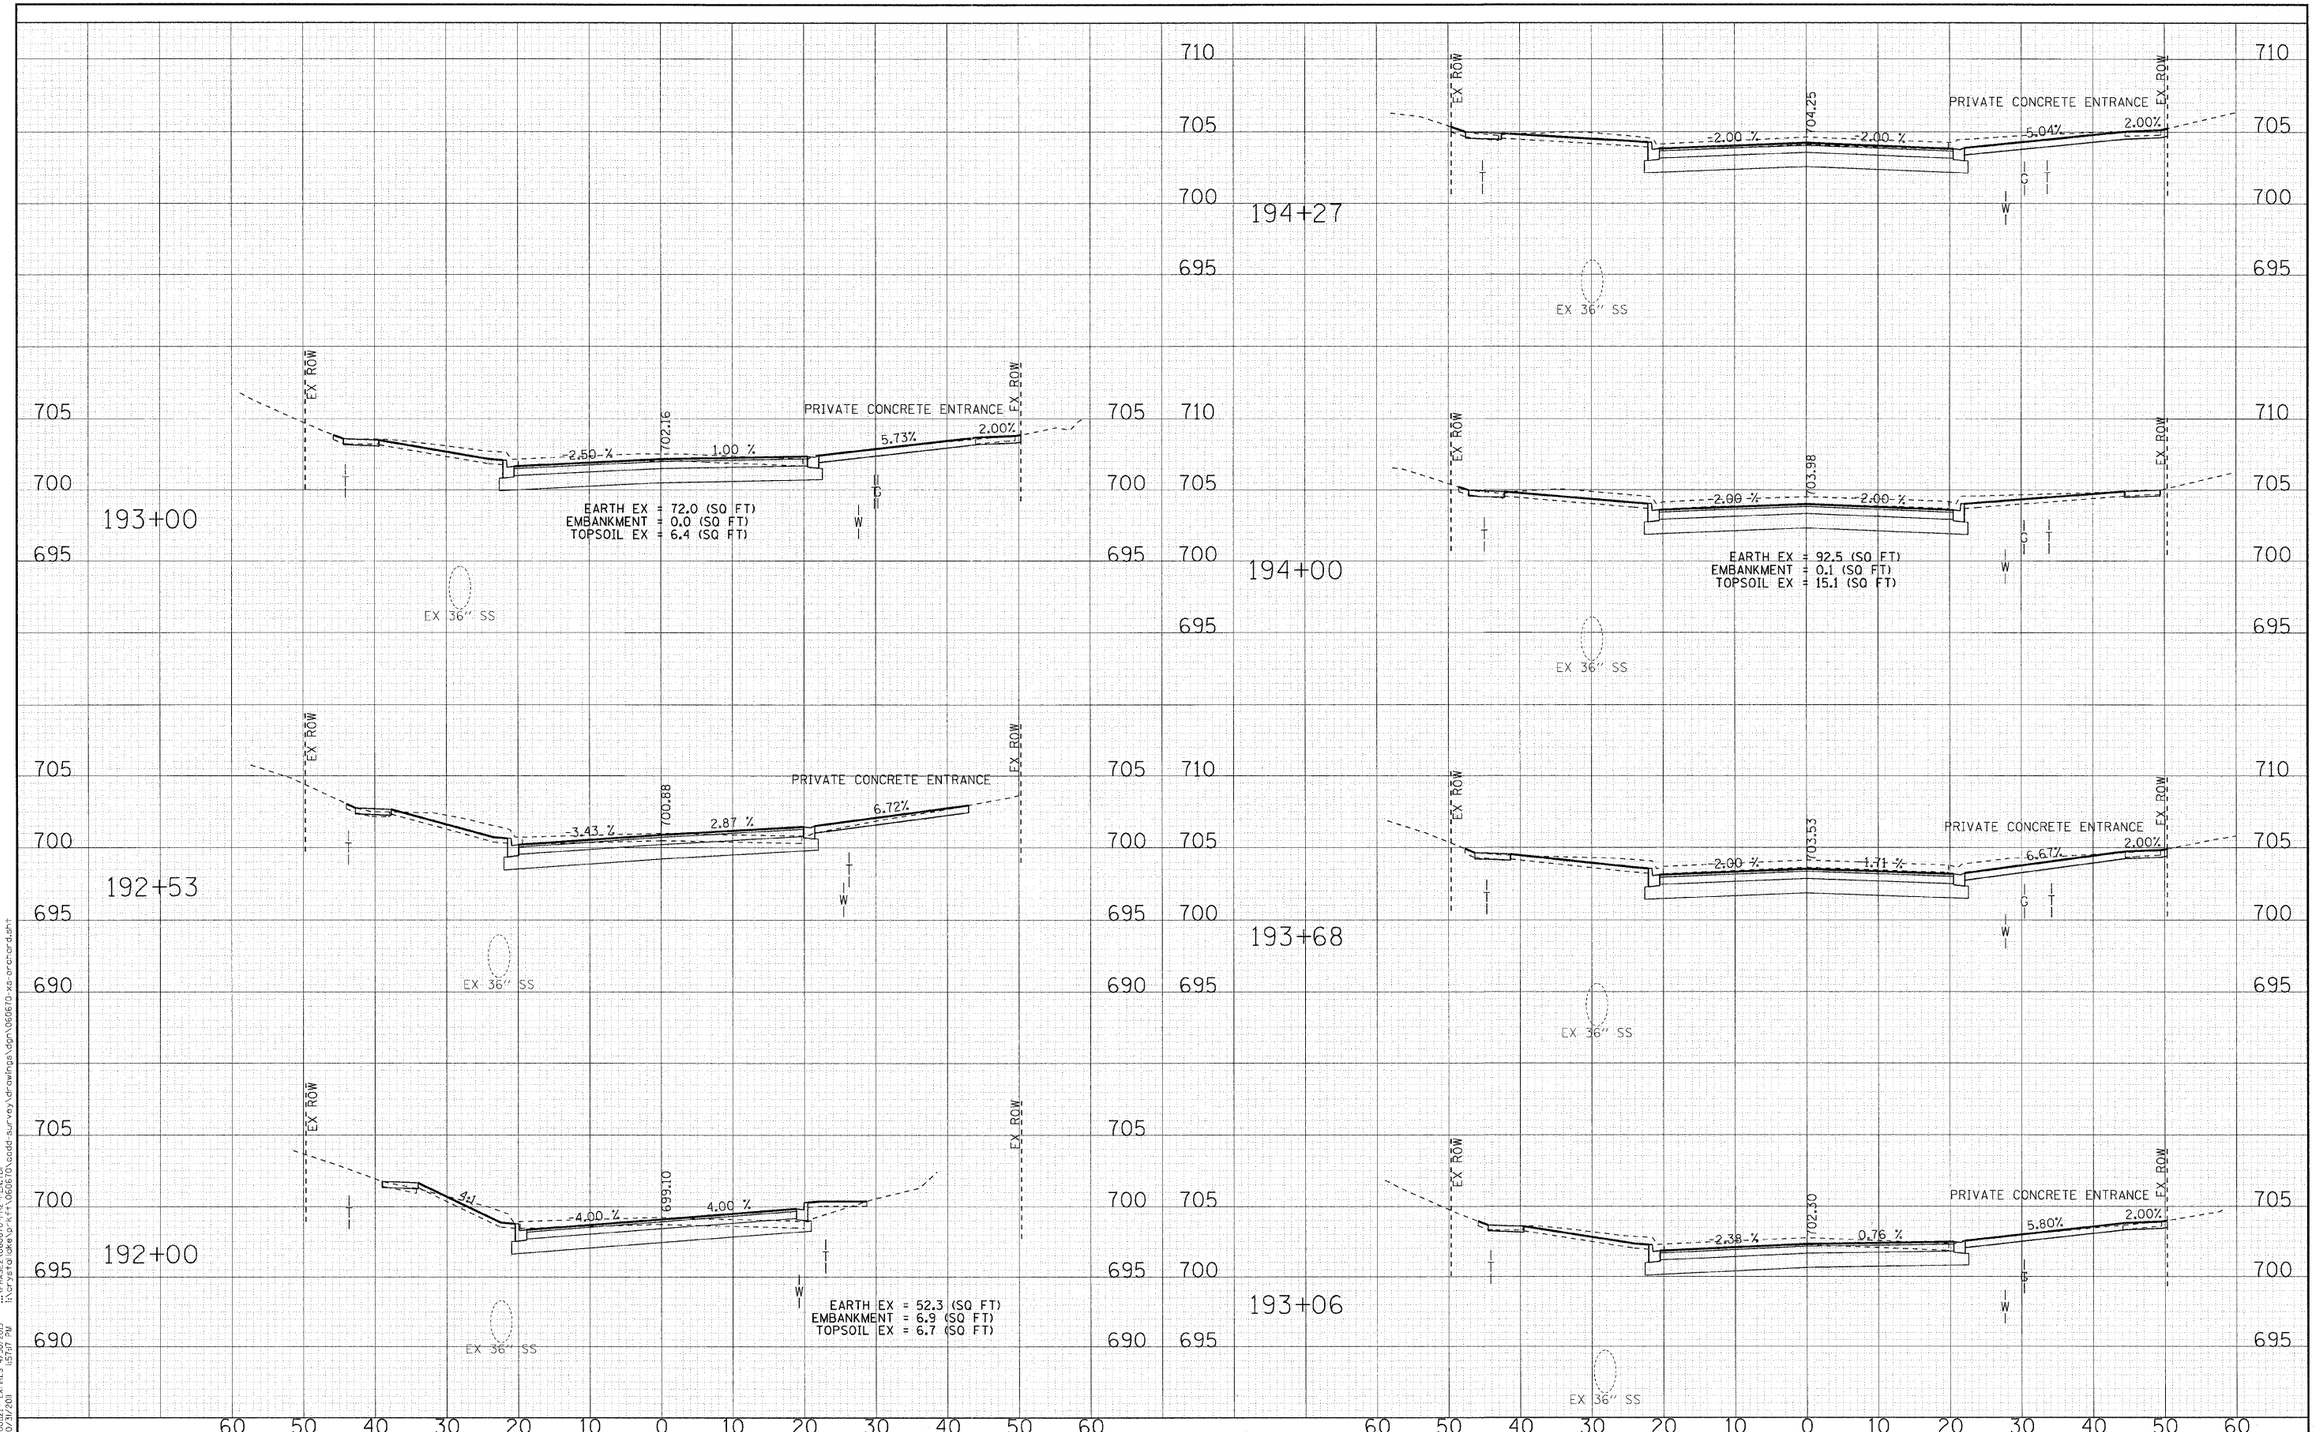

DESIGNED	REW	REVISED	-
DRAWN	MAC	REVISED	-
CHECKED	TAO	REVISED	-
DATE	10/24/11	REVISED	-

STATE OF ILLINOIS
ORCHARD DRIVE IMPROVEMENTS

CROSS SECTIONS
ORCHARD DRIVE

SCALE: H: 1"=10' V: 1"=5' | STA. 192+00 | TO STA. 194+27

F.A.U. RTE.	SECTION	COUNTY	TOTAL SHEETS	SHEET NO.
2836	06-00090-00-FP	COOK	200	192
		CONTRACT NO. 63635		
FED. ROAD DIST. NO. 1	ILLINOIS	FED. AID PROJECT	M-8003(661)	

COPYRIGHT © 2011 BY BAXTER & WOODMAN, INC.
STATE OF ILLINOIS
LICENSE NO. - 184-001127 - EXPIRES 4/30/2013
10/31/2011
...\plots\per\PDF24.plt
...\PHASE2\060670-PH2-PEN.tbl
I:\Crystal\dake\p%r%\060670\cadd-surveys\drawings\dgn\060670-xs-orchard.dgn
4:57:7 PM