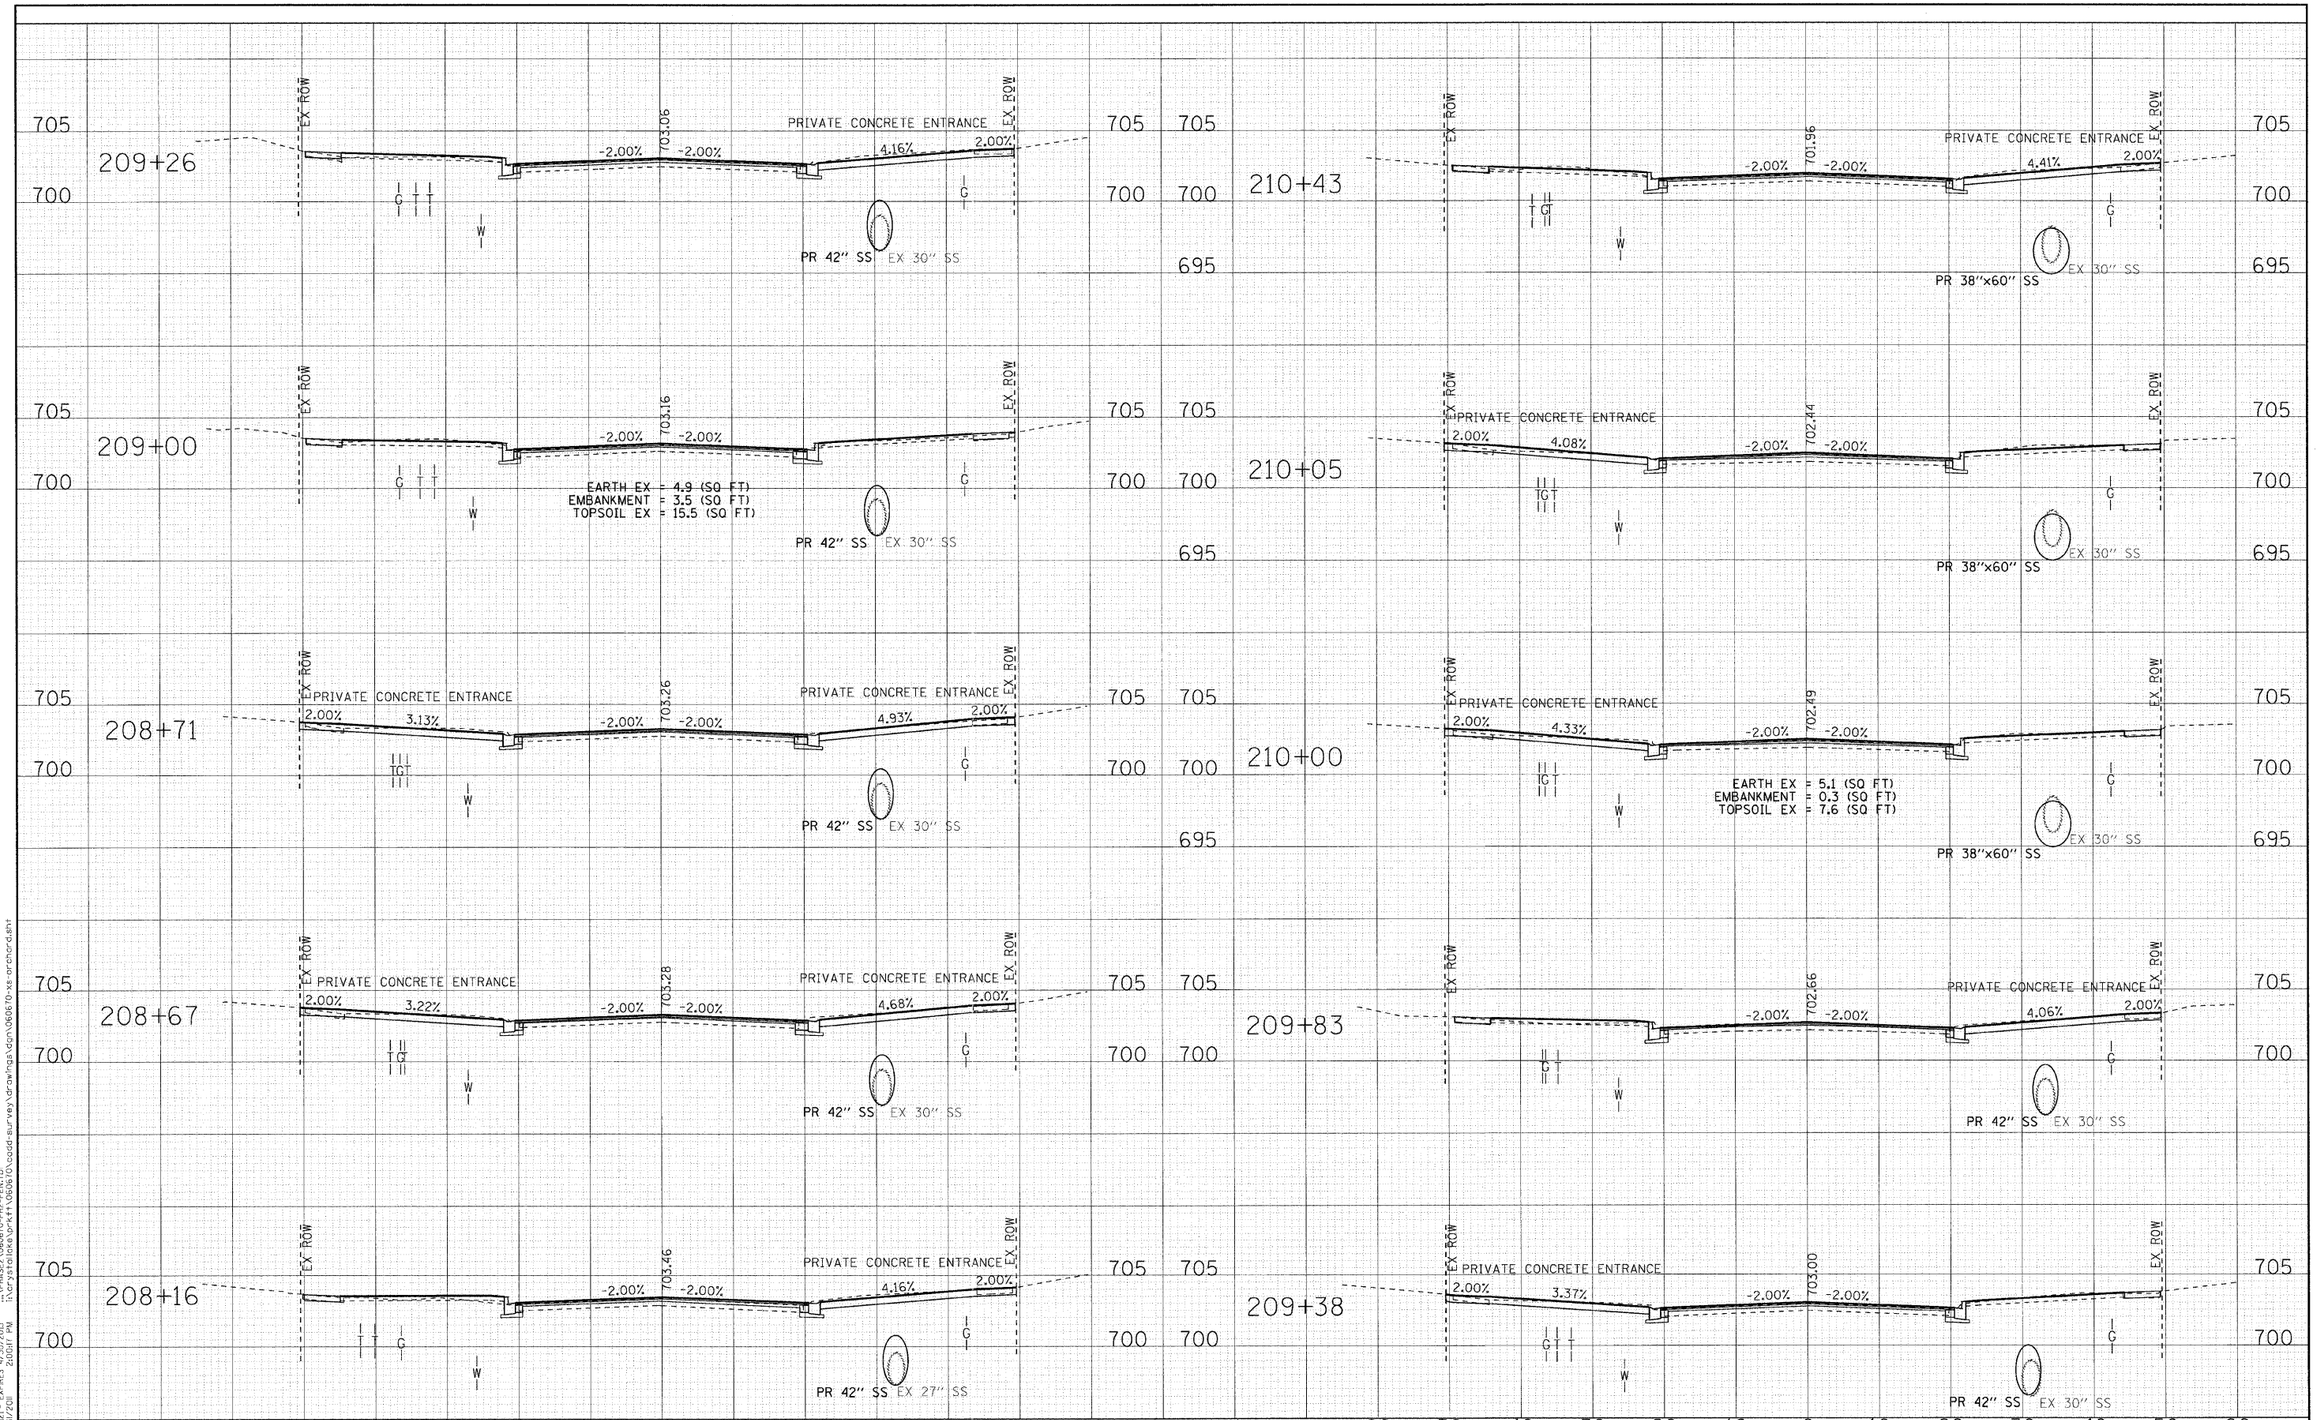

DESIGNED	- REW	REVISED	-
DRAWN	- MAC	REVISED	-
CHECKED	- TAO	REVISED	-
DATE	- 10/24/11	REVISED	-

STATE OF ILLINOIS
ORCHARD DRIVE IMPROVEMENTS

CROSS SECTIONS
ORCHARD DRIVE

SCALE: H: 1"=10' V: 1"=5' | STA. 208+16 TO STA. 210+43

F.A.U. RTE.	SECTION	COUNTY	TOTAL SHEETS	SHEET NO.
2836	06-00090-00-FP	COOK	200	197

CONTRACT NO. 63635

FED. ROAD DIST. NO. 1 | ILLINOIS | FED. AID PROJECT M-8003(661)

COPYRIGHT © 2011, BY BAXTER & WOODMAN, INC.
STATE OF ILLINOIS - PROFESSIONAL DESIGN FIRM
LICENSE NO. - 184-001121 - EXPIRES 4/30/2013
263mcc 10/31/2011 2:00:17 PM
...\plotdriver\PDF22x34.plt
...\PHASE2\060670-PH2-PEN.tbl
i:\crystallake\prkft\060670\cadd-survey\drawings\dgn\060670-xs-orchard.sht