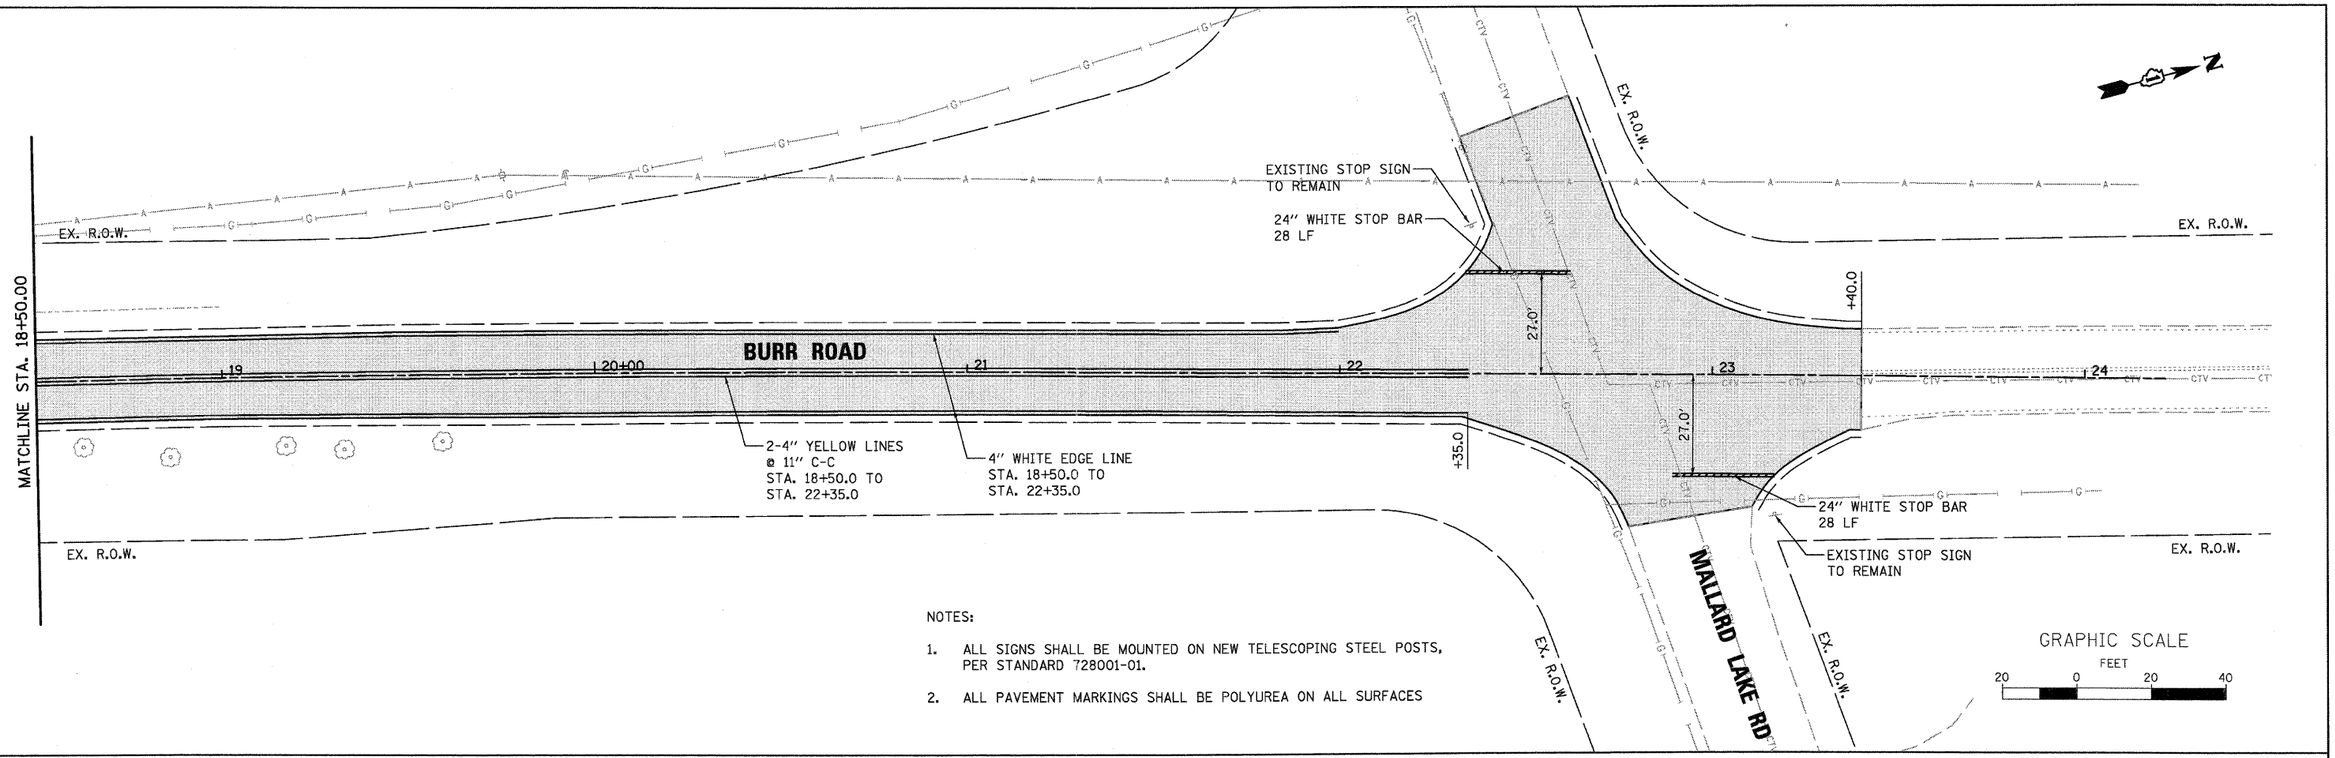

NOTES:

1. ALL SIGNS SHALL BE MOUNTED ON NEW TELESCOPING STEEL POSTS, PER STANDARD 728001-01.
2. ALL PAVEMENT MARKINGS SHALL BE POLYUREA ON ALL SURFACES

FILE NAME = W:\Projects\2210\100825 BurrFerson1\cadd\Civil\Dgn\Sht\PMK_2.dgn

WILLS BURKE KELSEY ASSOCIATES LTD.
116 West Main Street, Suite 201
St. Charles, Illinois 60174

USER NAME = nparris	DESIGNED - KMA	REVISED -	
	DRAWN - NDP	REVISED -	
PLOT SCALE = 1"=20'	CHECKED - SBP	REVISED -	
PLOT DATE = 10/19/2011	DATE - 10/24/11	REVISED -	

STATE OF ILLINOIS
DEPARTMENT OF TRANSPORTATION

PAVEMENT MARKING & SIGNING PLAN

SCALE: 1"=20' | SHEET NO. 27 OF 76 SHEETS | STA. 18+50 | TO STA. 23+40

T.R. RTE.	SECTION	COUNTY	TOTAL SHEETS	SHEET NO.
194	08-14117-00-BR	KANE	76	27
		CONTRACT NO. 63645		
FED. ROAD DIST. NO. 1	ILLINOIS	FED. AID PROJECT		