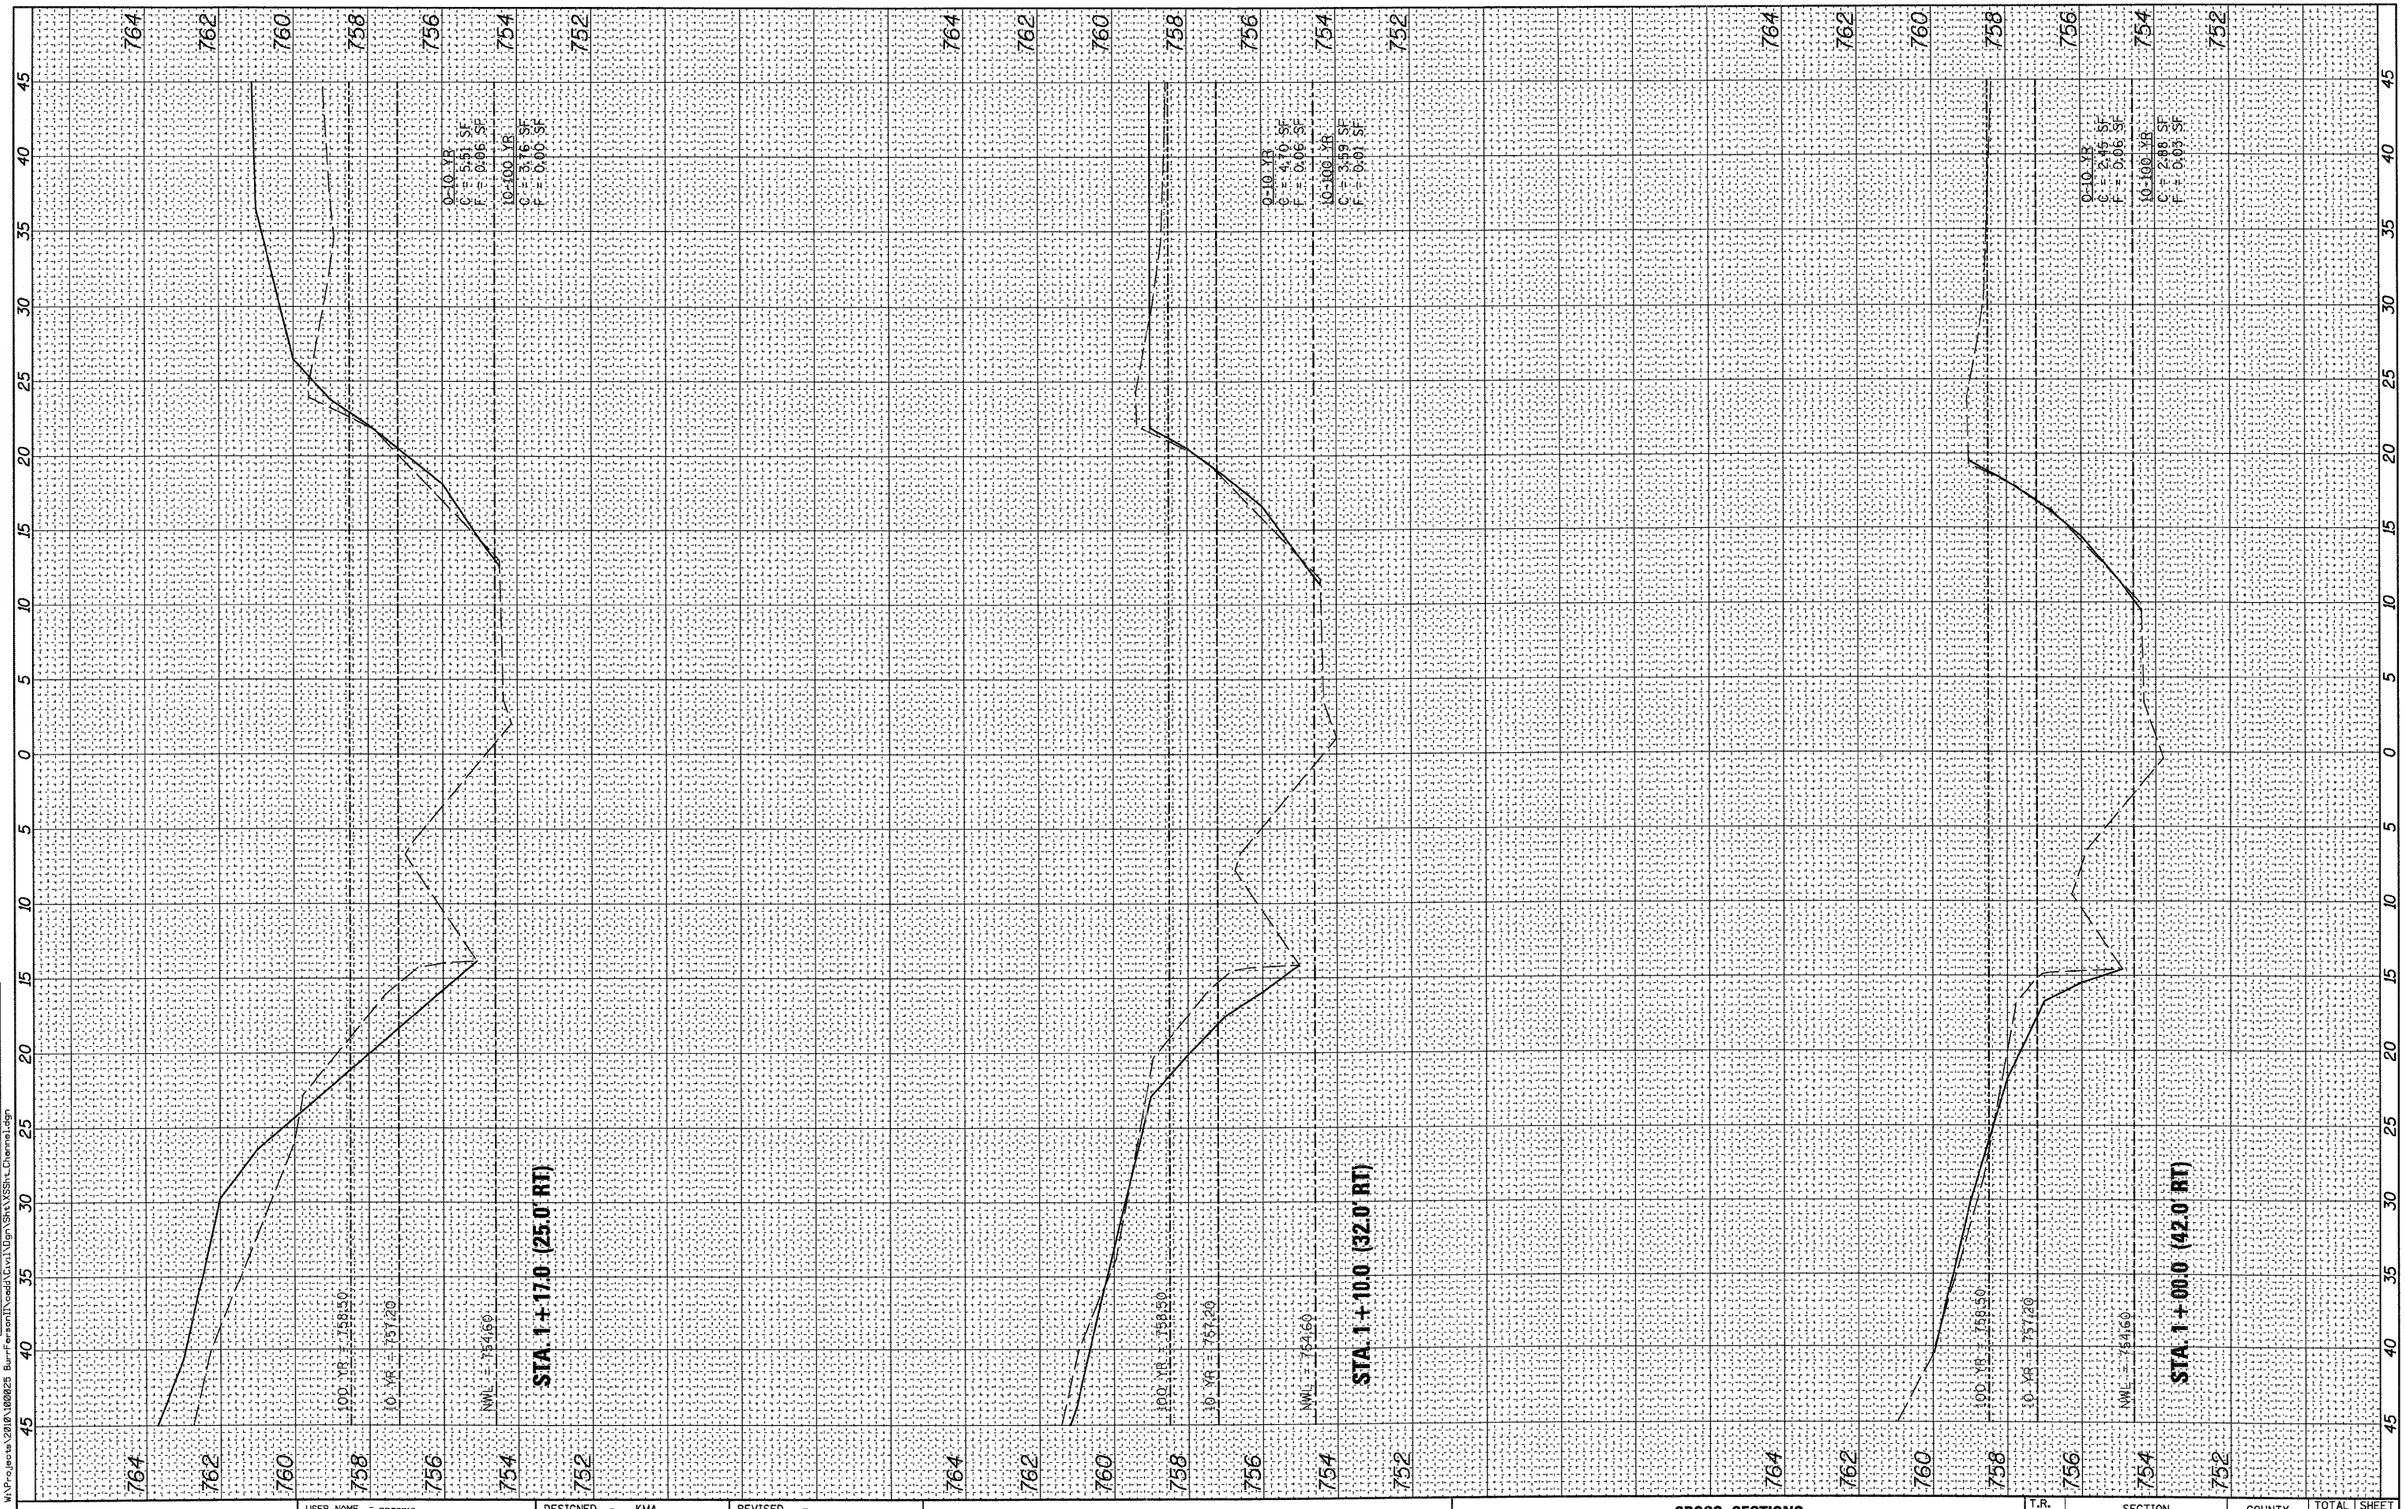


| FINAL SURVEY | BY | DATE |
|---|---|---|
| SURVEYED | | |
| PLOTTED | | |
| TEMPLATE | | |
| AREAS | | |
| AREAS CHECKED | | |

NOTE BOOK NO.

| ORIGINAL SURVEY | BY | DATE |
|---|---|---|
| SURVEYED | | |
| PLOTTED | | |
| TEMPLATE | | |
| AREAS | | |
| AREAS CHECKED | | |

NOTE BOOK NO.

FILE NAME = W:\Projects\2010\100025 Burr-Ferson IL\cadd\Civil\Dgn\Sht\XSSH_Channel.dgn

WILLS BURKE KELSEY ASSOCIATES LTD.
116 West Main Street, Suite 201
St. Charles, Illinois 60174

| | | |
|---|---|---|
| USER NAME = nparris | DESIGNED - KMA | REVISED - |
| | DRAWN - NDP | REVISED - |
| PLOT SCALE = | CHECKED - SBP | REVISED - |
| PLOT DATE = 10/19/2011 | DATE - 10/24/11 | REVISED - |

**STATE OF ILLINOIS**
**DEPARTMENT OF TRANSPORTATION**

**CROSS SECTIONS**
**CHANNEL**

SCALE: | SHEET NO. 1 OF 3 SHEETS | STA. | TO STA.

| T.R. RTE. | SECTION | COUNTY | TOTAL SHEETS | SHEET NO. |
|---|---|---|---|---|
| 194 | 08-14117-00-BR | KANE | 76 | 64 |
| | | CONTRACT NO. 63645 | | |

FED. ROAD DIST. NO. 1 | ILLINOIS | FED. AID PROJECT