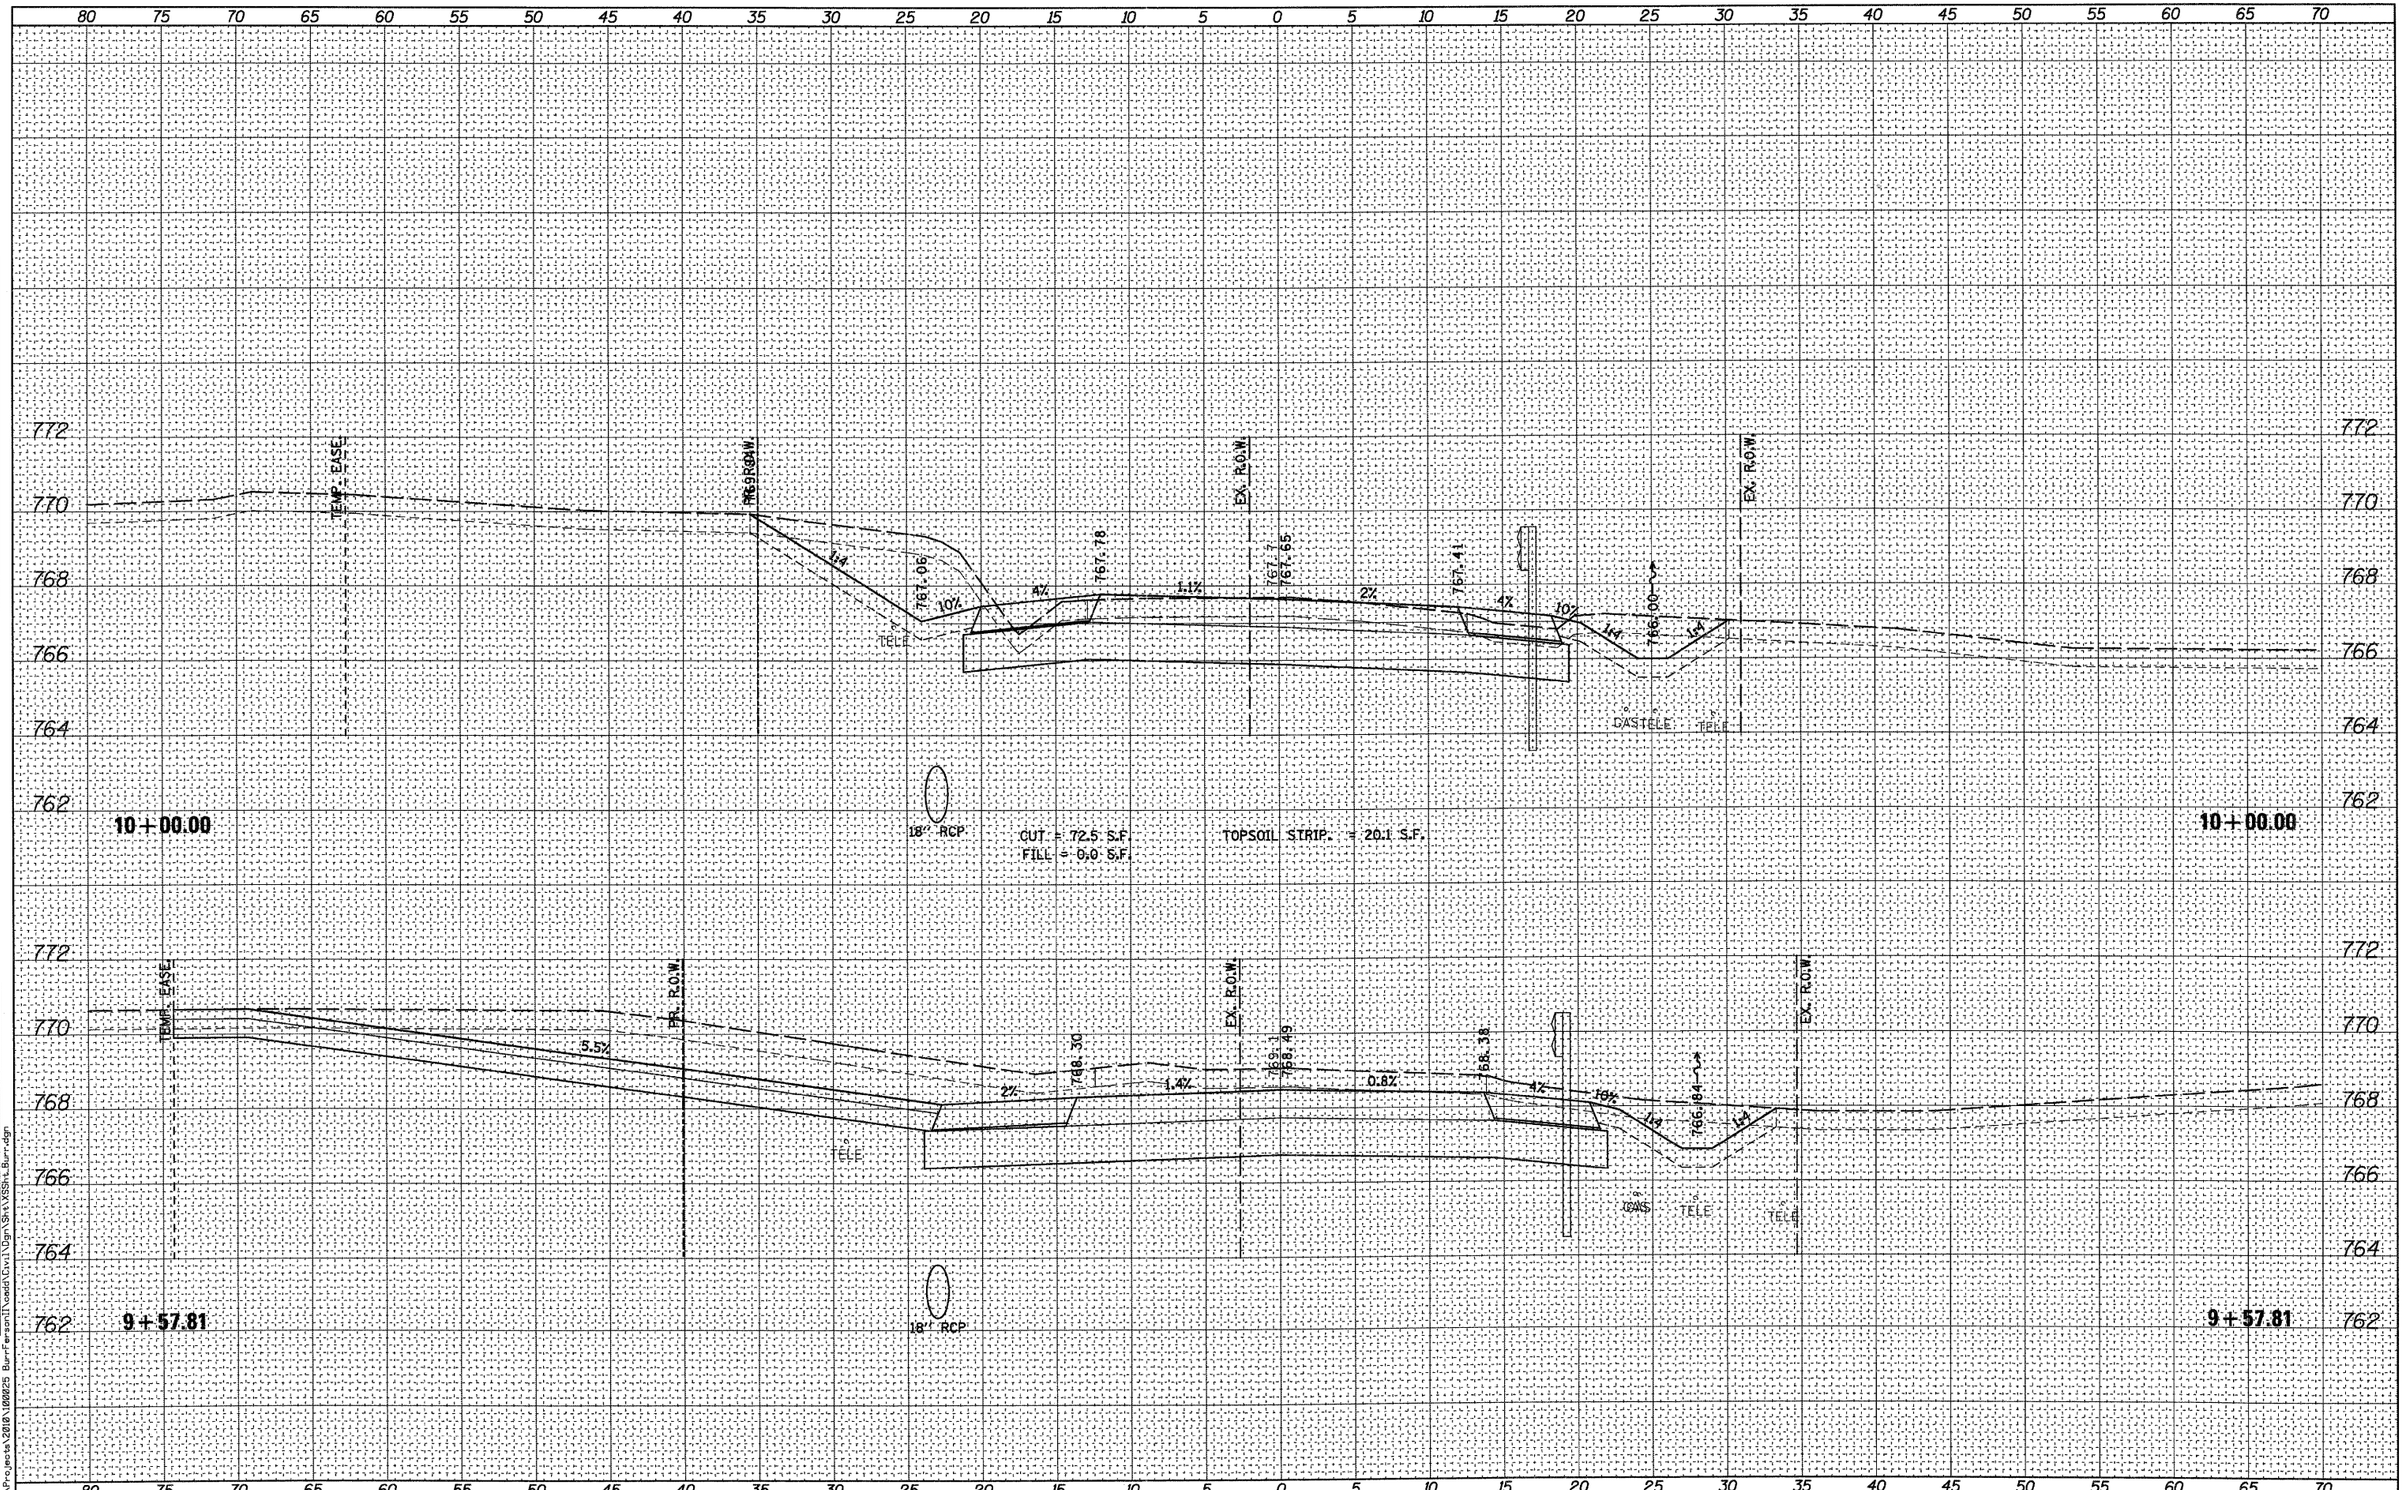

FINAL SURVEY	BY	DATE
SURVEYED		
PLOTTED		
TEMPLATE		
AREAS		
AREAS CHECKED		
NOTE BOOK		
NO.		

ORIGINAL SURVEY	BY	DATE
SURVEYED		
PLOTTED		
TEMPLATE		
AREAS		
AREAS CHECKED		
NOTE BOOK		
NO.		

FILE NAME = W:\Projects\2010\100025 BurrPersonIl\addl\civil\Dgn\Sht\XSSht_Burr.dgn

WILLS BURKE KELSEY ASSOCIATES LTD.
116 West Main Street, Suite 201
St. Charles, Illinois 60174

USER NAME = nparris	DESIGNED - KMA	REVISED -
	DRAWN - KMA	REVISED -
PLOT SCALE =	CHECKED - SBP	REVISED -
PLOT DATE = 10/19/2011	DATE - 10/24/11	REVISED -

STATE OF ILLINOIS
DEPARTMENT OF TRANSPORTATION

CROSS SECTIONS
BURR ROAD

SCALE: | SHEET NO. OF 76 SHEETS | STA. 9+57.81 TO STA. 10+00.00

T.R. RTE.	SECTION	COUNTY	TOTAL SHEETS	SHEET NO.
194	08-14117-00-BR	KANE	76	69
		CONTRACT NO. 63645		

FED. ROAD DIST. NO. 1 | ILLINOIS | FED. AID PROJECT