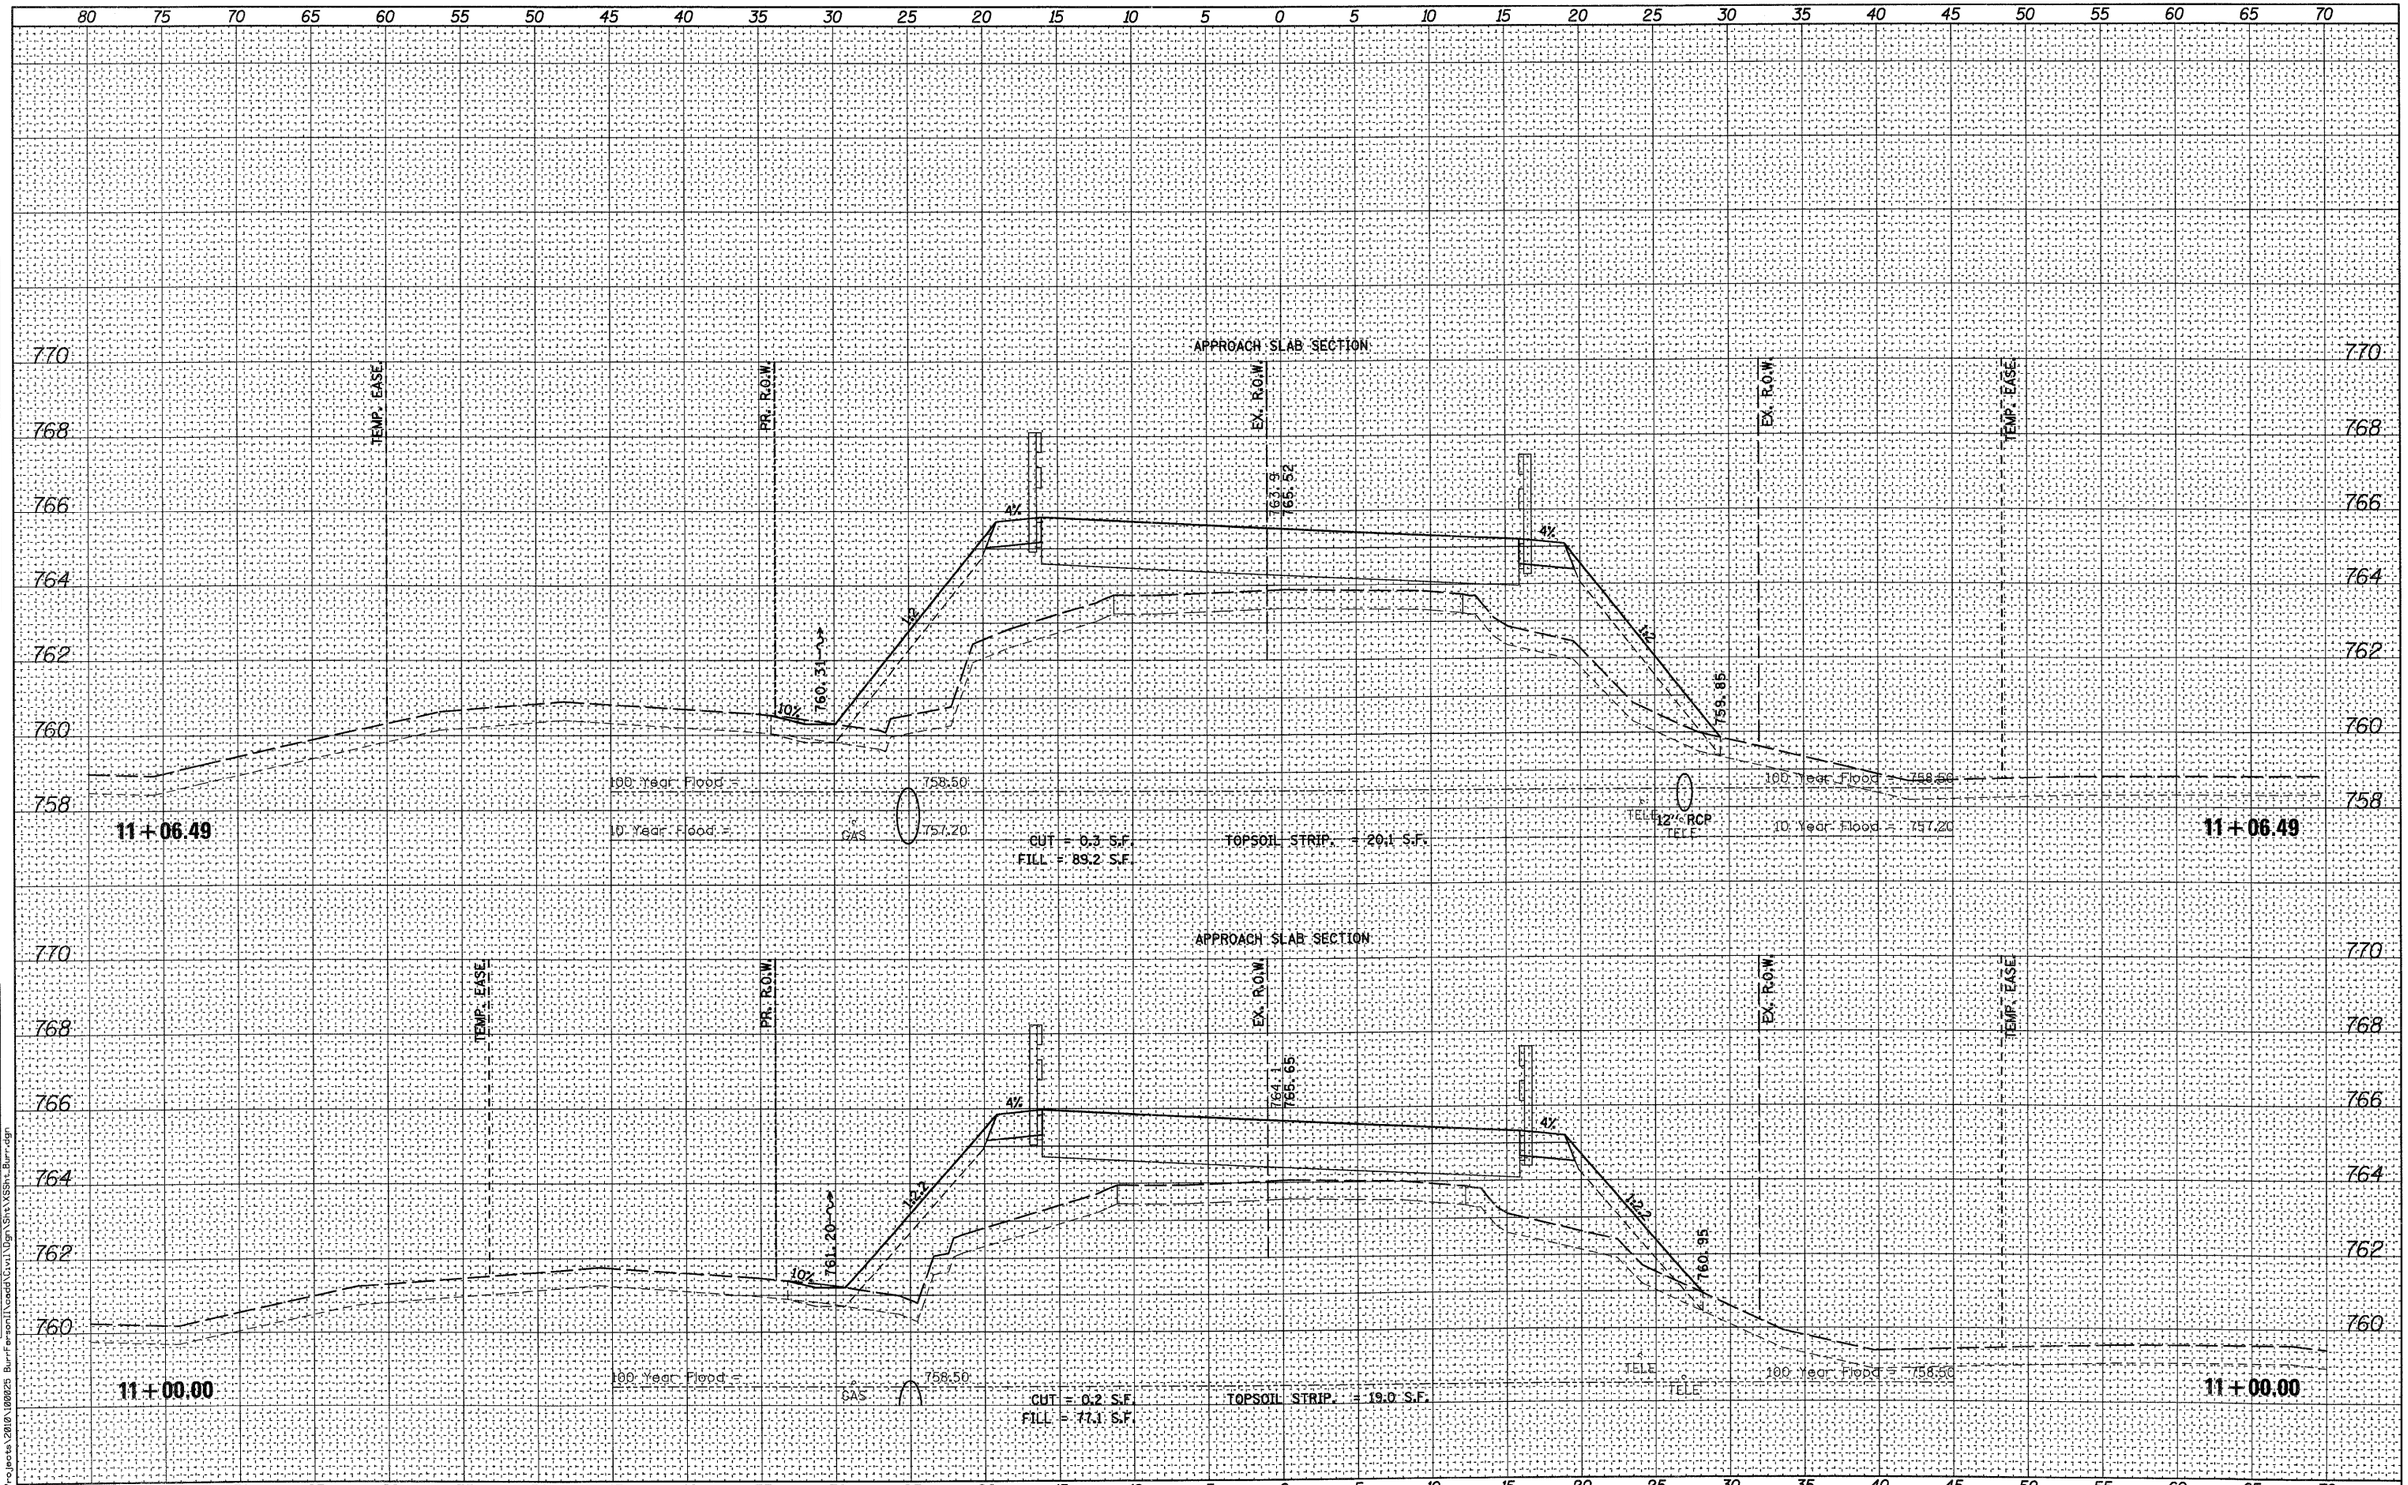

FINAL SURVEY | NOTE BOOK NO. | SURVEYED | PLOTTED | TEMPLATE | AREAS | AREAS CHECKED | BY | DATE

ORIGINAL SURVEY | NOTE BOOK NO. | SURVEYED | PLOTTED | TEMPLATE | AREAS | AREAS CHECKED | BY | DATE

FILE NAME = W:\Projects\2010\100025 BurrFarsonII\cadd\Civil\Dgn\Sht\XSSht_Burr.dgn

WILLS BURKE KELSEY ASSOCIATES LTD.
116 West Main Street, Suite 201
St. Charles, Illinois 60174

USER NAME = nparris	DESIGNED - KMA	REVISED -	
	DRAWN - KMA	REVISED -	
PLOT SCALE =	CHECKED - SBP	REVISED -	
PLOT DATE = 11/17/2011	DATE - 10/24/11	REVISED -	

STATE OF ILLINOIS
DEPARTMENT OF TRANSPORTATION

CROSS SECTIONS
BURR ROAD

SCALE: | SHEET NO. OF 76 SHEETS | STA. 11+00.00 TO STA. 11+06.49

T.R. RTE.	SECTION	COUNTY	TOTAL SHEETS	SHEET NO.
194	08-14117-00-BR	KANE	76	71

CONTRACT NO. 63645

FED. ROAD DIST. NO. 1 | ILLINOIS | FED. AID PROJECT