DEMOLITION PLAN NOTES

1. ALL MAILBOXES WITHIN PROJECT SHALL BE PROTECTED DURING CONSTRUCTION.
2. ALL FIRE HYDRANTS SHOWN SHALL BE PROTECTED DURING CONSTRUCTION.
3. CONTRACTOR SHALL PROVIDE AND MAINTAIN POSITIVE DRAINAGE AWAY FROM THE PROPOSED AGGREGATE SUBGRADE DURING CONSTRUCTION. THIS WORK IS CONSIDERED INCIDENTAL TO THE CONTRACT.

DEMOLITION CONDITIONS LEGEND

- HOT-MIX ASPHALT SURFACE REMOVAL, 2½" [1]
- DRIVEWAY PAVEMENT REMOVAL
- BRICK DRIVEWAY REMOVAL & REPLACEMENT (SPECIAL)
- EARTH EXCAVATION
- STORM STRUCTURE TO BE REMOVED
- STORM SEWER TO BE REMOVED
- PERIMETER EROSION BARRIER

GRAPHIC SCALE
20 0 10 20
(IN FEET)
1 inch = 20 ft.

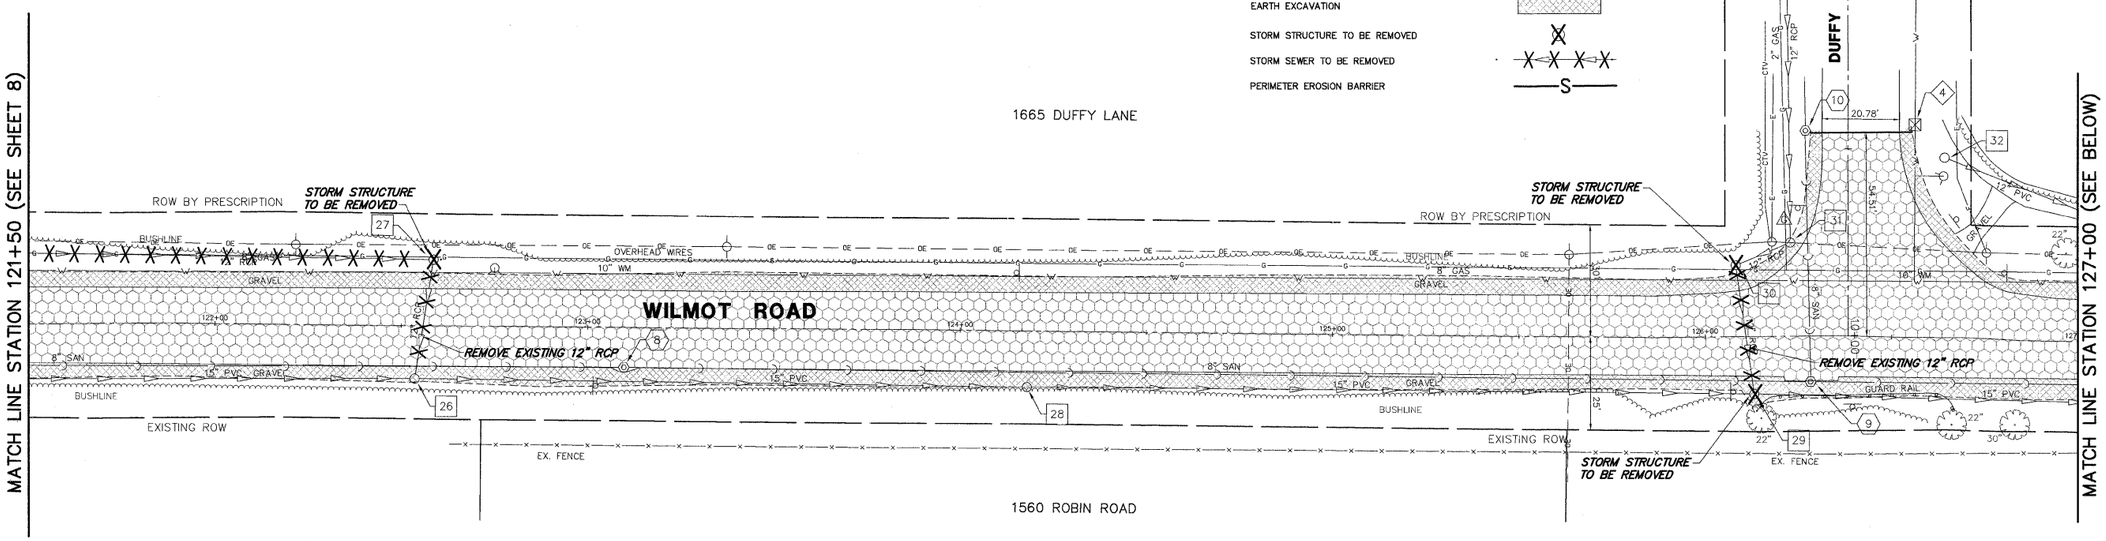

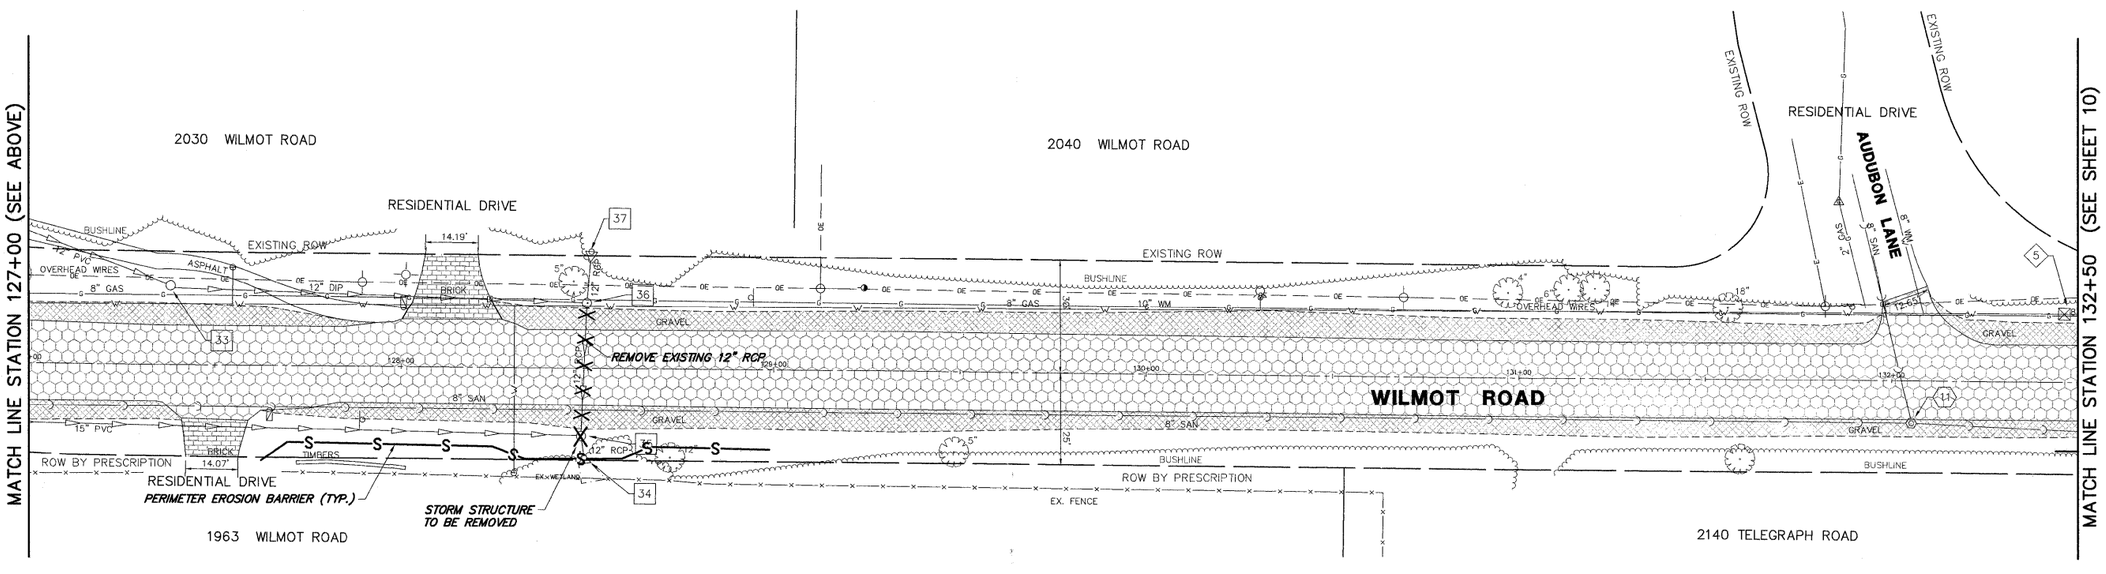

FILE NAME = 8101-055 PR4.DWG	USER NAME = GW3	DESIGNED - DJG	REVISED - 10.14.2011	STATE OF ILLINOIS DEPARTMENT OF TRANSPORTATION	DEMOLITION PLAN
		DRAWN - GW3	REVISED - 10.28.2011		
	PLOT SCALE = 1:1	CHECKED - DJG	REVISED -		
	PLOT DATE = 8/24/2011	DATE - 08.24.2011	REVISED -		SCALE 1"=20' · SHEET NO. 9 OF 40 SHEETS · STA. 121+50 TO STA. 132+50

F.A.U. RTE.	SECTION	COUNTY	TOTAL SHEETS	SHEET NO.
2718	11-00012-00-RS	LAKE	40	9
		CONTRACT #: 63646		
		ILLINOIS FED. AID PROJECT		