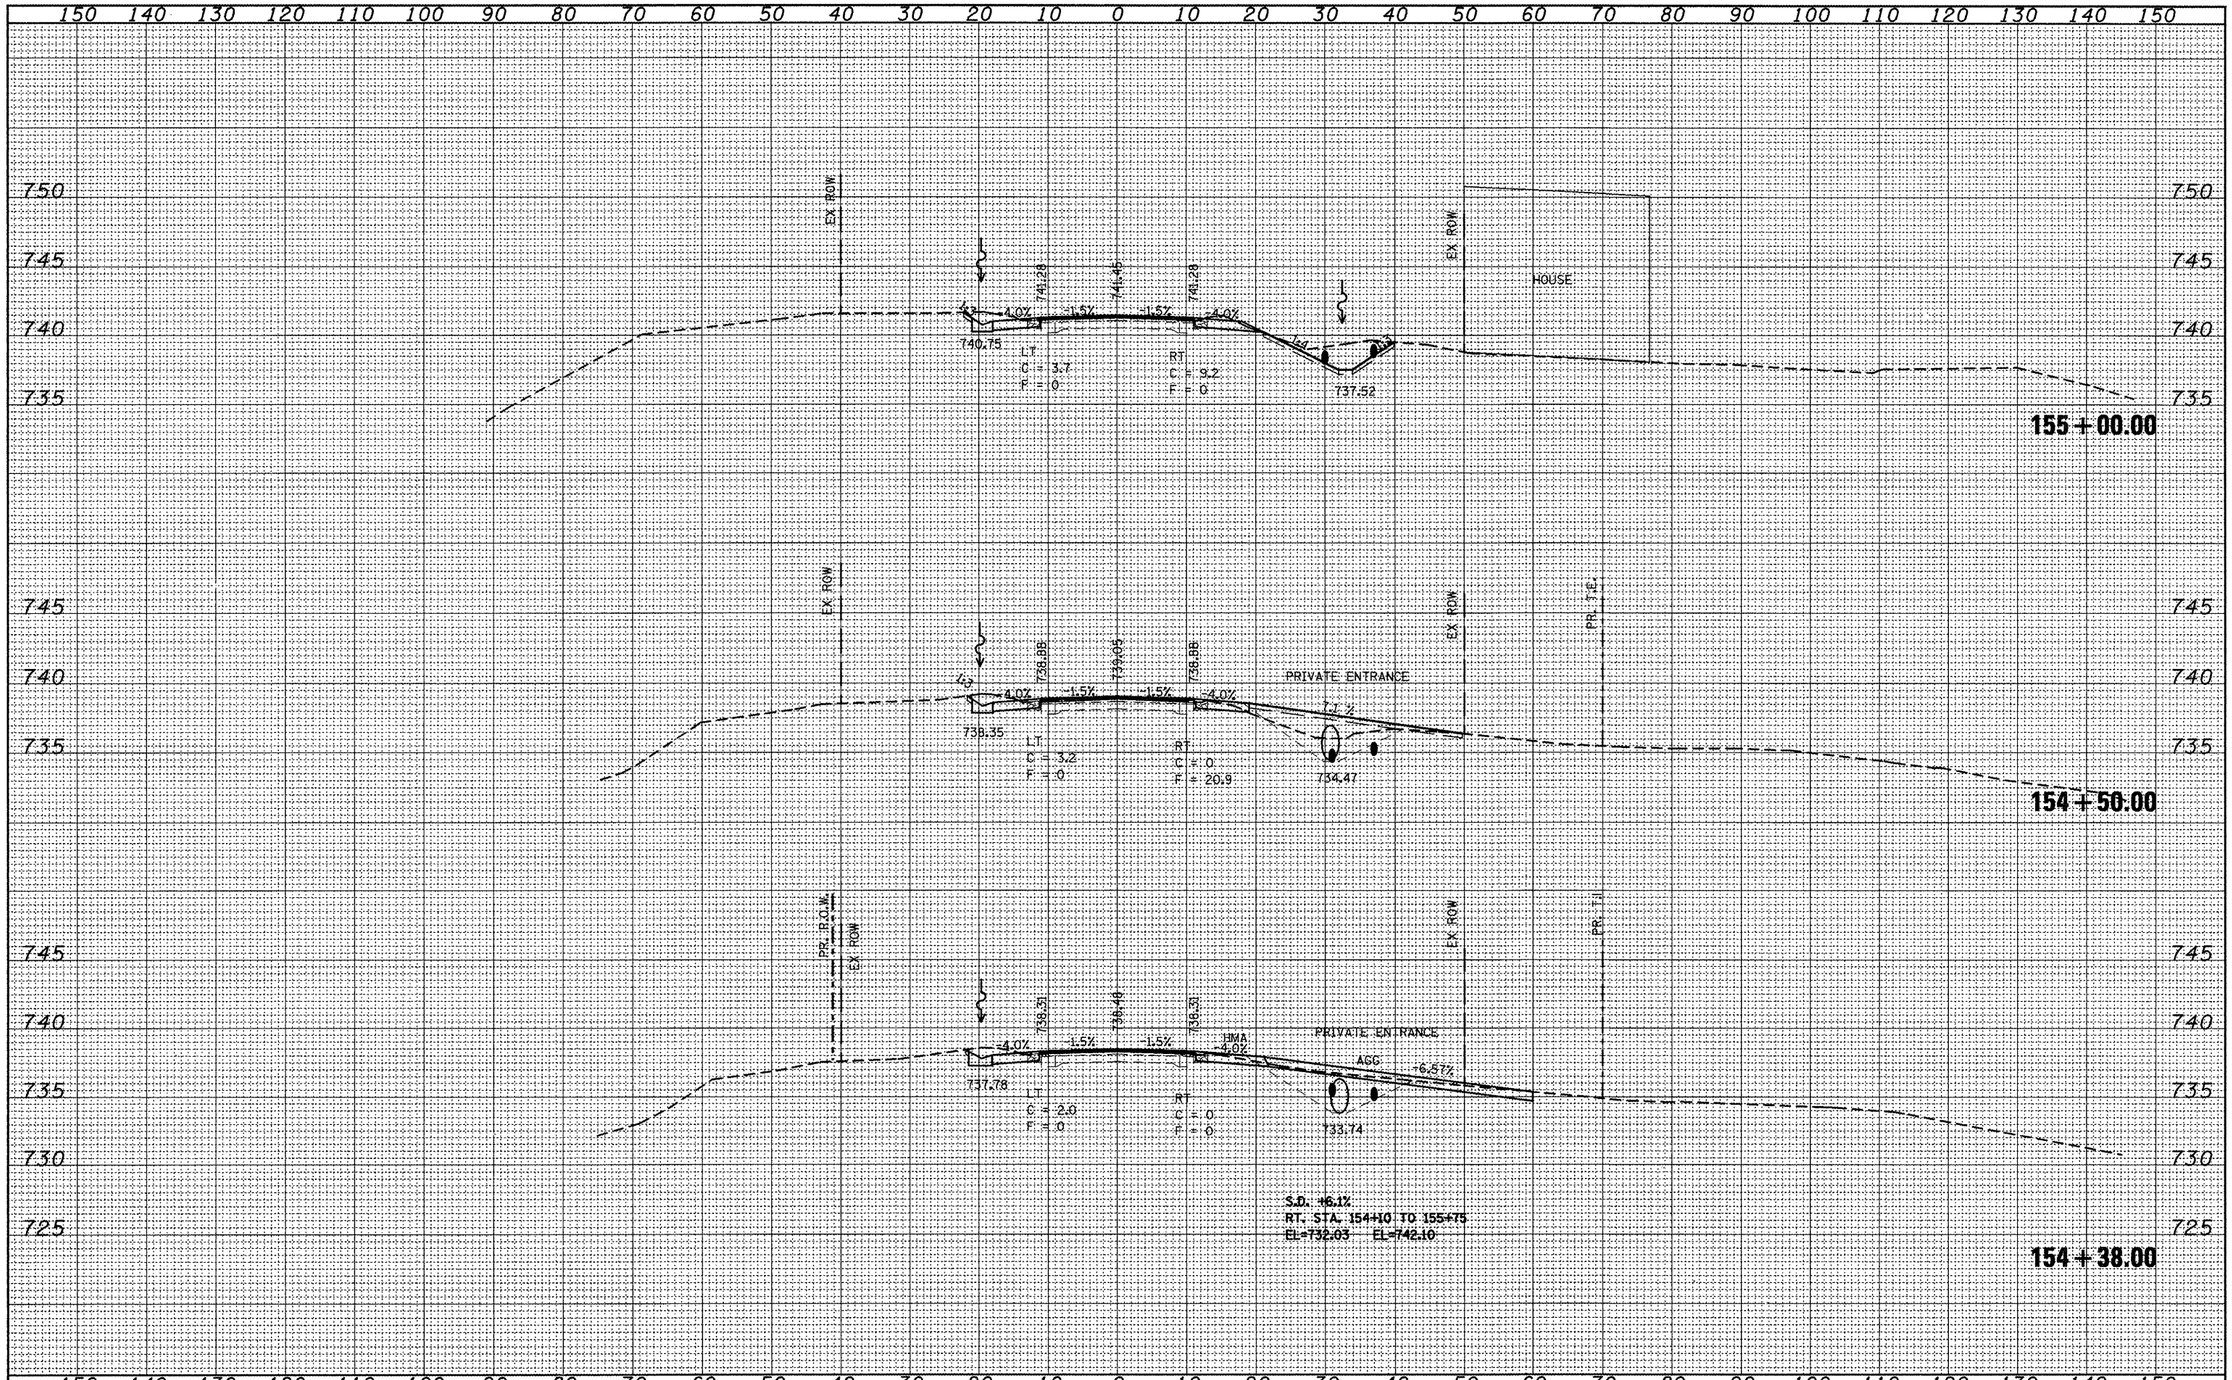

SURVEYED
PLOTTED
TEMPLATE
AREAS
AREAS CHECKED

ORIGINAL SURVEY
NOTE BOOK
NO.

FILE NAME = xsheets.dgn	USER NAME = lababidism	DESIGNED -	REVISED -
		DRAWN -	REVISED -
	PLOT SCALE = 20.0913 ' / in.	CHECKED -	REVISED -
	PLOT DATE = 10/17/2011	DATE -	REVISED -

STATE OF ILLINOIS
DEPARTMENT OF TRANSPORTATION

US 150 CROSS SECTIONS

SCALE: | SHEET NO. OF SHEETS | STA. 154+38.00 TO STA. 155+00.00

F.A.S RTE.	SECTION	COUNTY	TOTAL SHEETS	SHEET NO.
1190	(125BY)BR	KNOX	94	90
		CONTRACT NO. 68087		
		ILLINOIS FED. AID PROJECT		