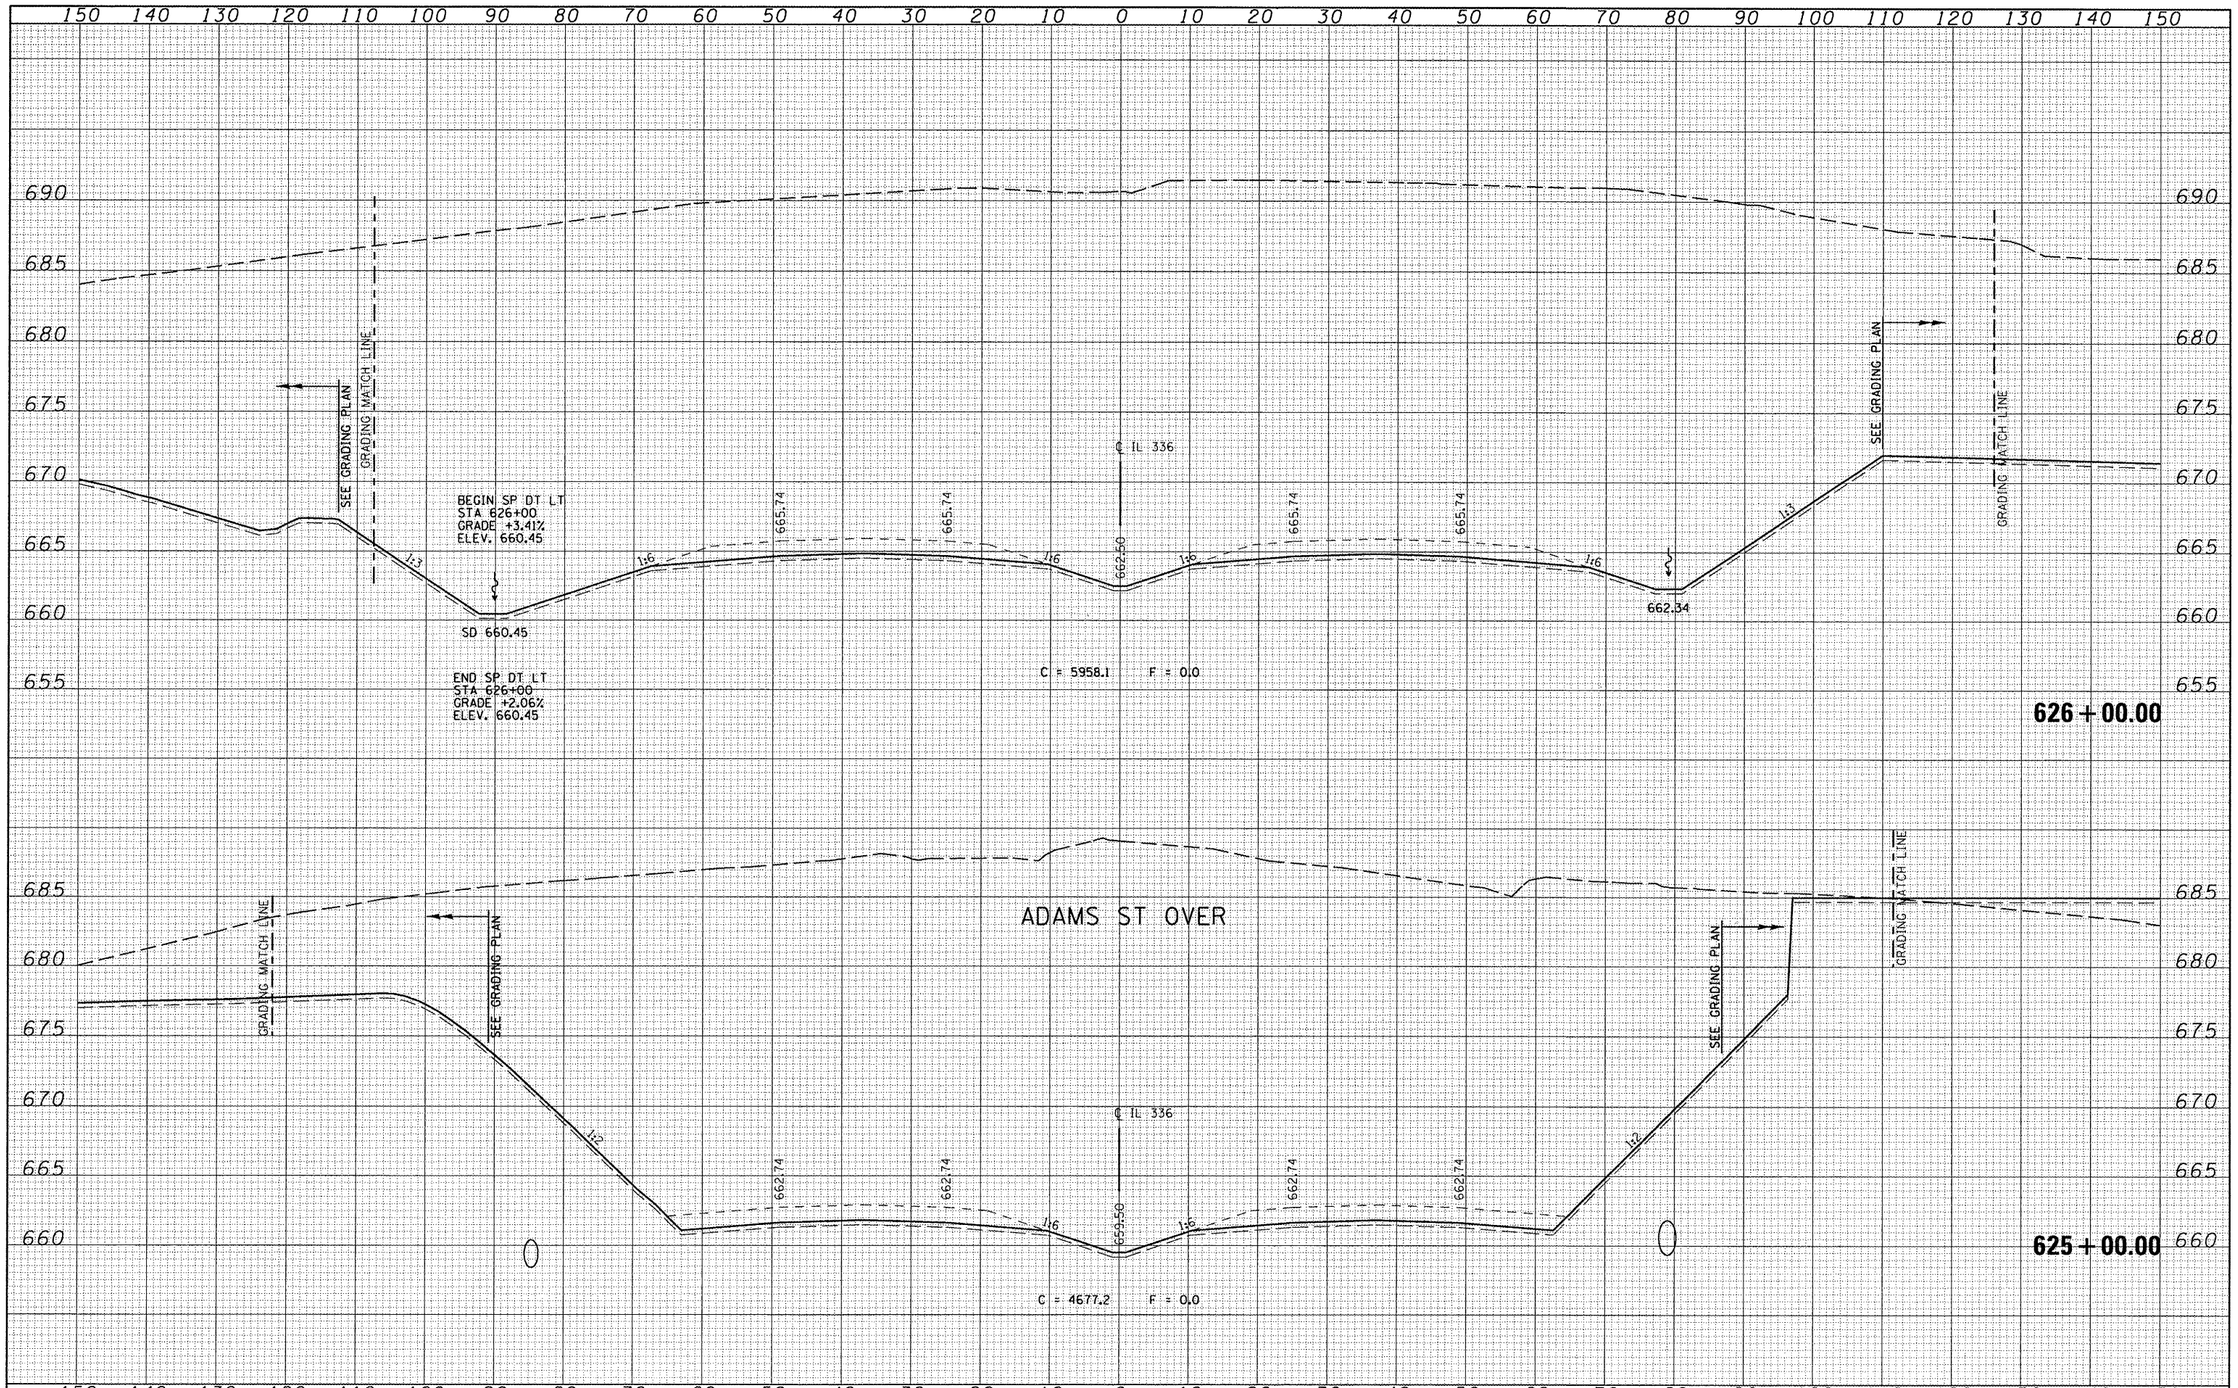

FINAL SURVEY	BY	DATE
SURVEYED		
PLOTTED		
NOTE BOOK		
NO.	AREAS CHECKED	

ORIGINAL SURVEY	BY	DATE
SURVEYED		
PLOTTED		
NOTE BOOK		
NO.	AREAS CHECKED	

FILE NAME =	USER NAME = jwhite	DESIGNED -	REVISED -
V:\Transportation\2891\1250N (ADAMS)PLANS\ADAMSXSSHEET.dgn		DRAWN -	REVISED -
	PLOT SCALE = 20.0000 ' / IN.	CHECKED -	REVISED -
	PLOT DATE = 10/21/2011	DATE - 10/20/11	REVISED -

STATE OF ILLINOIS
DEPARTMENT OF TRANSPORTATION

FAP 407 (IL RTE 336)
CROSS SECTION SHEET – TR 1250N

SCALE: | SHEET NO. 40 OF 41 SHEETS | STA. 625+00.00 TO STA. 626+00.00

F.A.P. RTE.	SECTION	COUNTY	TOTAL SHEETS	SHEET NO.
407	55-3HB-1	McDONOUGH	103	102
		CONTRACT NO. 68A41		
		ILLINOIS FED. AID PROJECT		