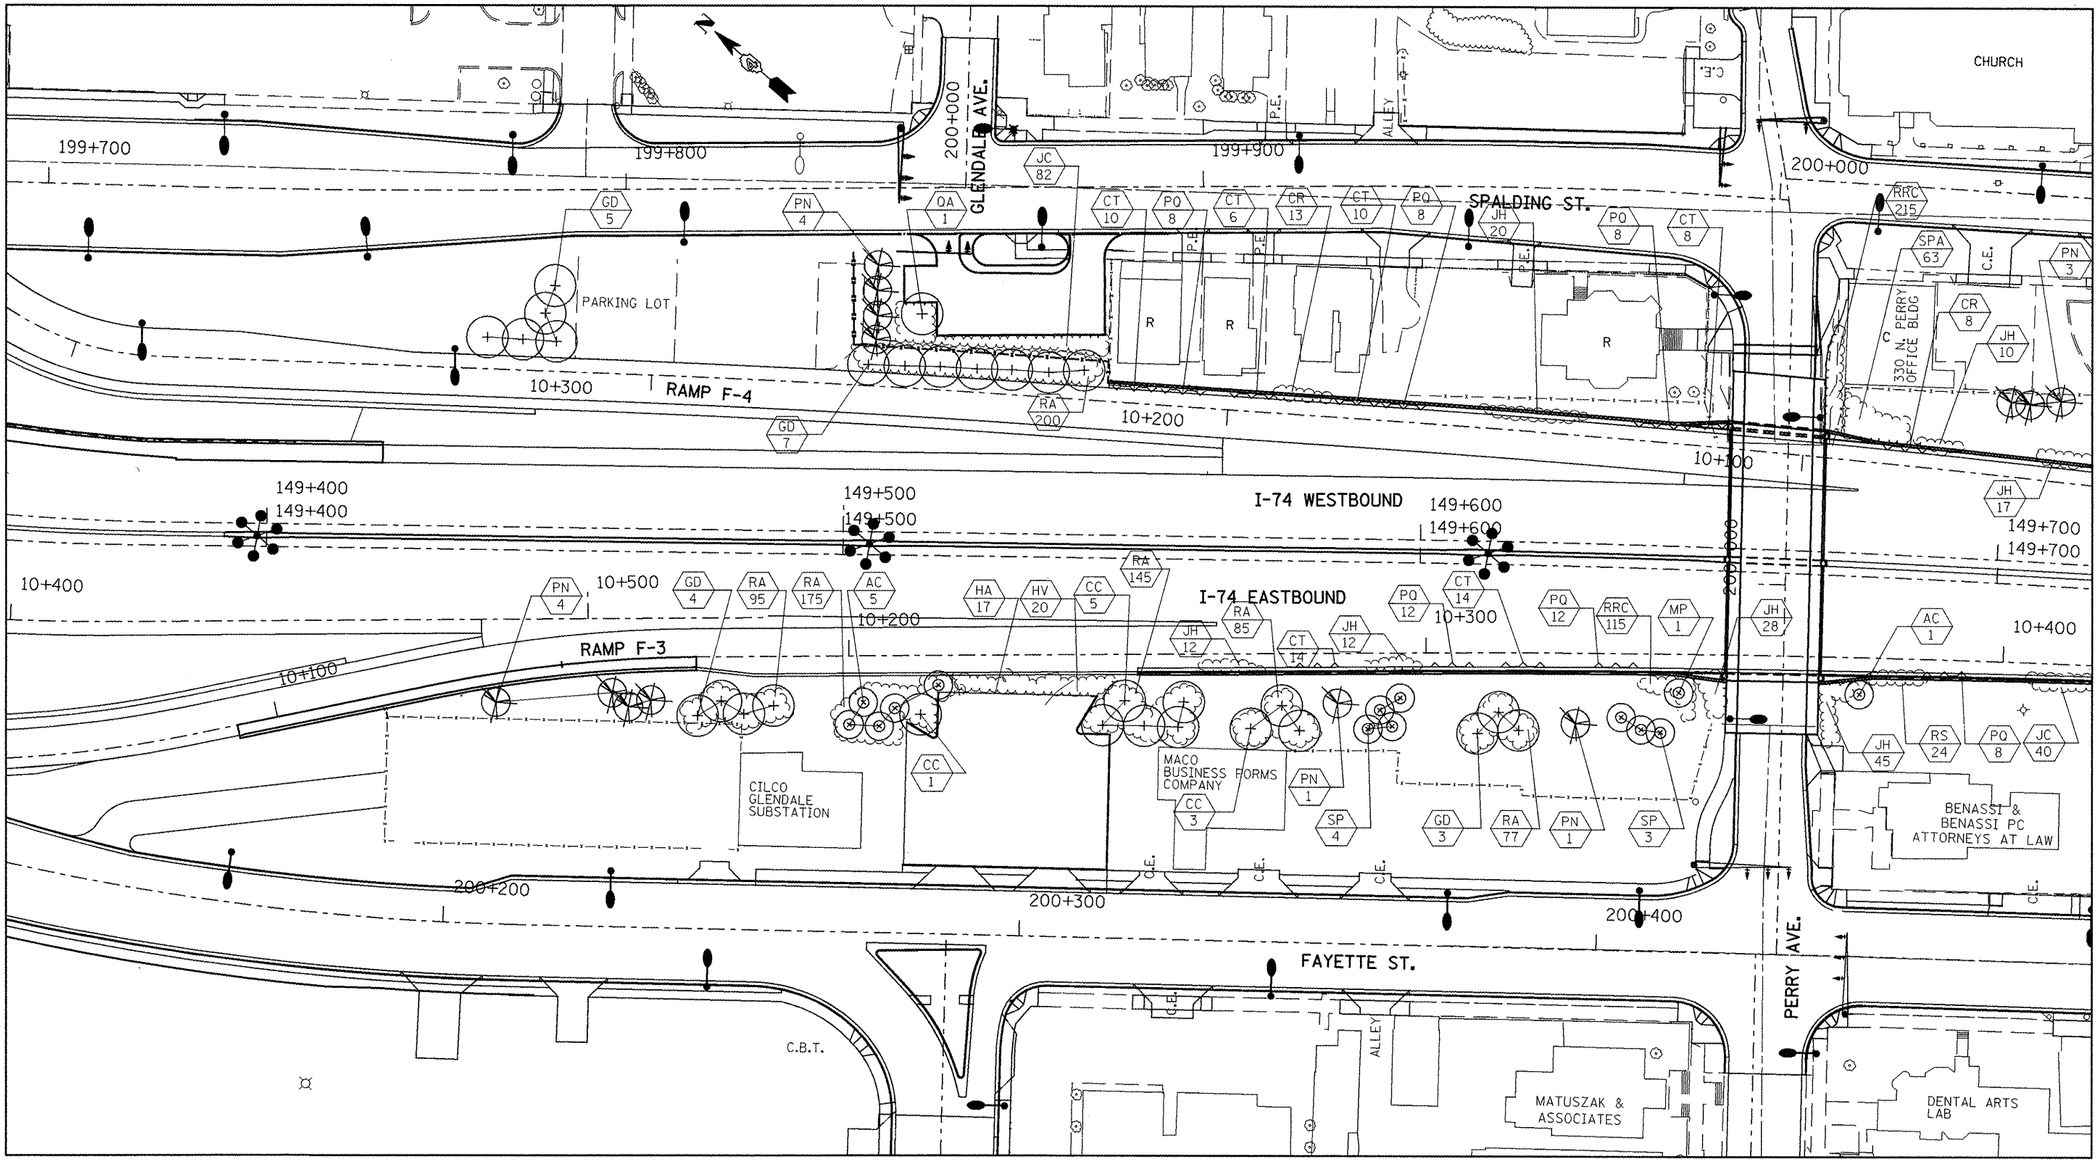

LEGEND

- VINES ON SOUND/ RETAINING WALL
- SHRUBS
- EVERGREEN TREE
- SMALL ORNAMENTAL TREE
- SHADE TREE (5' DIA. MULCH SAUCER-TYP. -FOR ALL TREES & SHRUBS)
- PERENNIAL PLANTS, WILDFLOWERS
- PERENNIAL PLANTS, FOR SUN
- RUG / 1750 — PERENNIAL PLANTS KEY / QUANTITY OF SPECIFIED PLANT
- RRC / 250 — PLANT KEY / QUANTITY OF SPECIFIED PLANT

FILE NAME = I74 LANDSCAPE LAYOUT.dgn	USER NAME = eschhornbr	DESIGNED -	REVISED -	STATE OF ILLINOIS DEPARTMENT OF TRANSPORTATION	PLAN SHEET LAYOUT 4	F.A.I. RTE.	SECTION	COUNTY	TOTAL SHEETS	SHEET NO.
		DRAWN -	REVISED -			74	72(7,8,9,9-1)LS-3	PEORIA	12	10
	PLOT SCALE = 24.1896 ' / in.	CHECKED -	REVISED -					CONTRACT NO. 68A60		
	PLOT DATE = 10/27/2011	DATE -	REVISED -		SCALE: SHEET NO. OF SHEETS STA. TO STA.			ILLINOIS FED. AID PROJECT		