SEC. 18 T 5 S., R 2 W., 4 P.M.

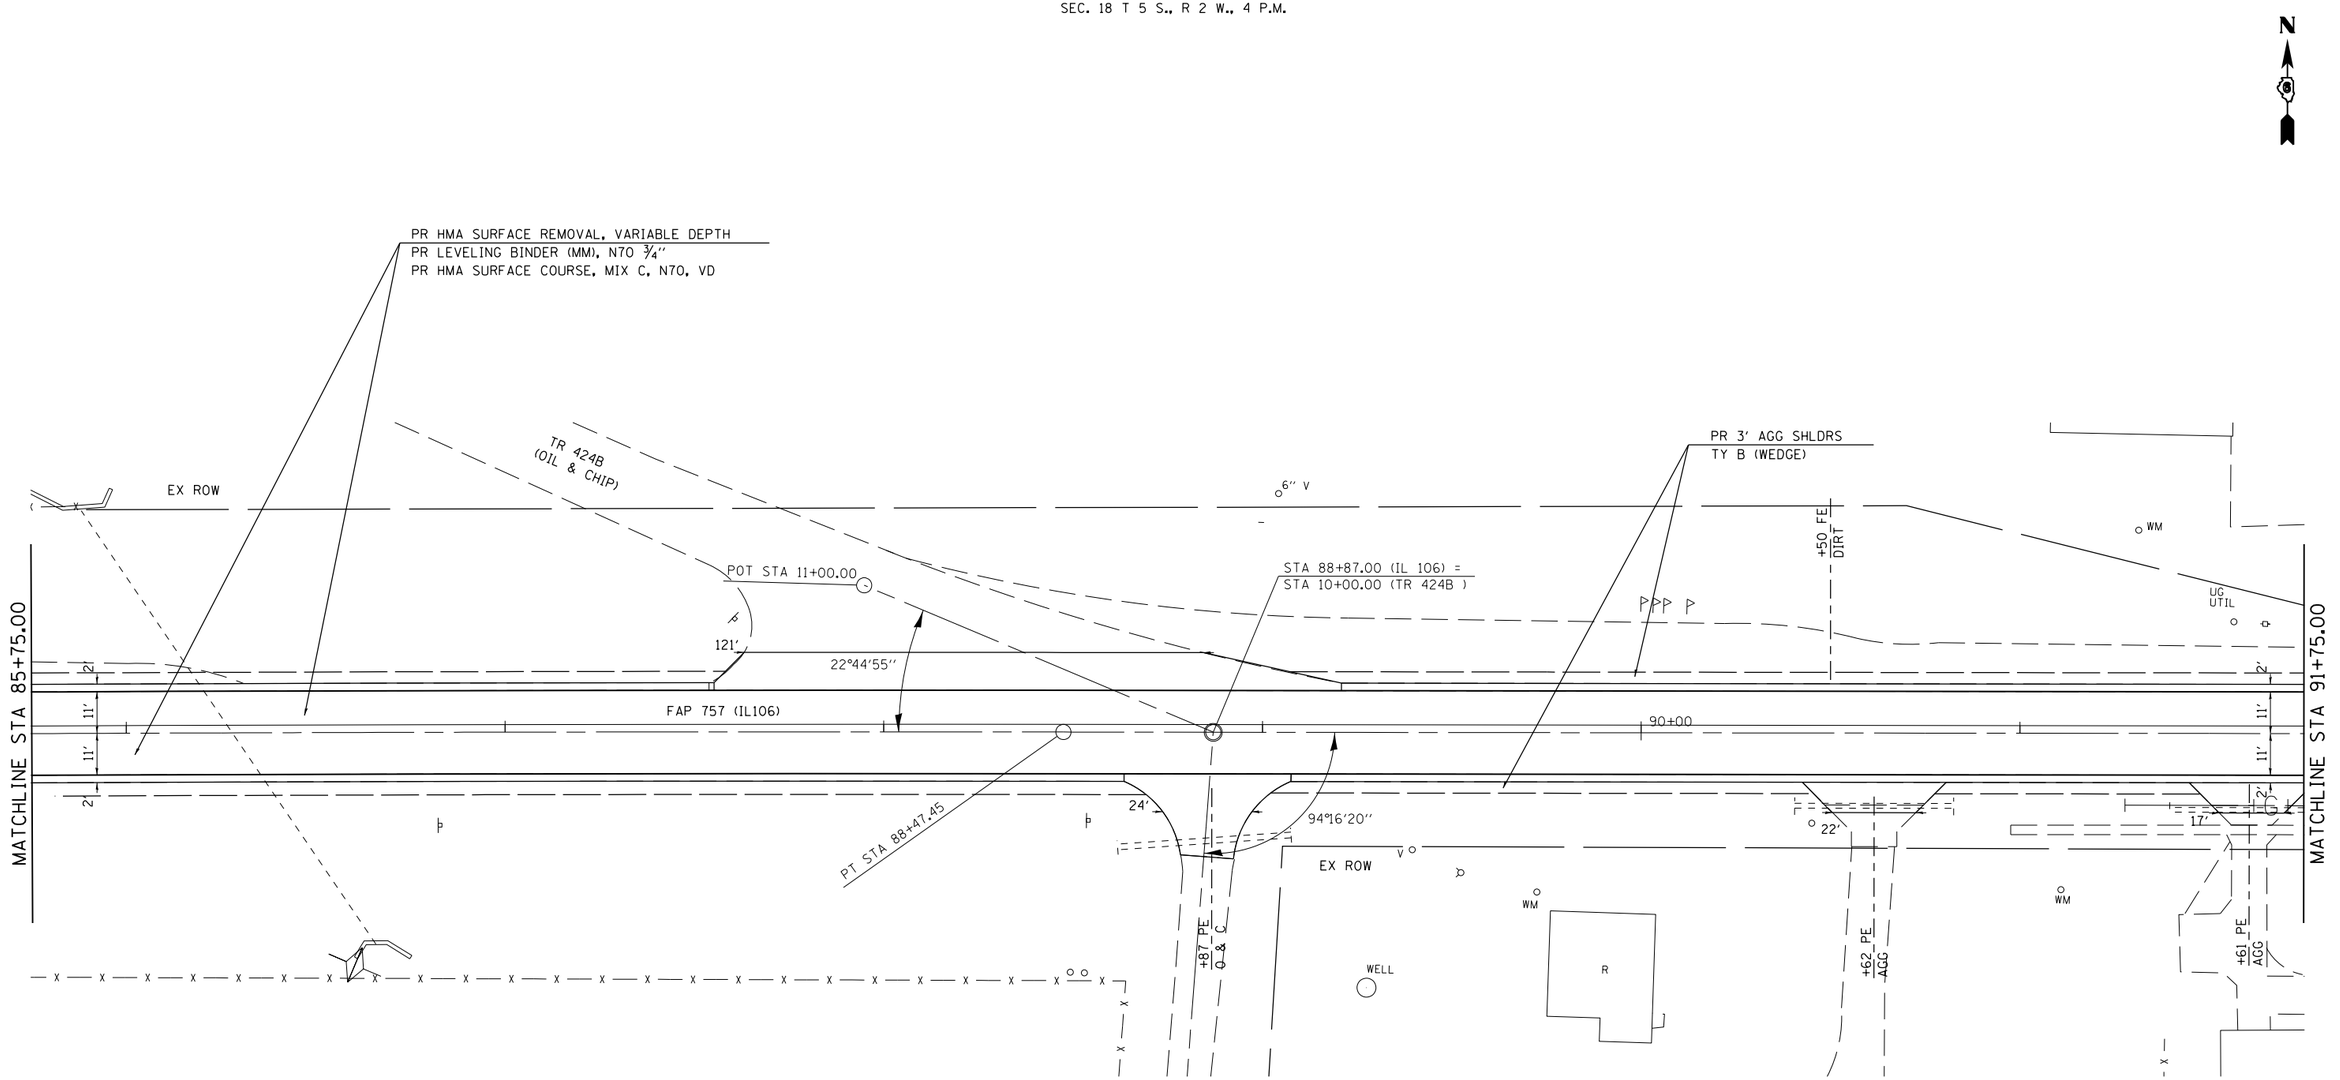

THE HMA SHOULDERS SHALL BE PAVED MONOLITHICALLY WITH THE HMA SURFACE COURSE WHERE SPECIFIED AS SURFACE MIX.

SEE ENTRANCE DETAIL AND SCHEDULES FOR ADDITIONAL INFORMATION

SEC. 19 T 5 S., R 2 W., 4 P.M.

FILE NAME = c:\pw_work\pwidot\sparksgw\d0222140\D672D78-plan20.dgn	USER NAME = sparksgw	DESIGNED - DMS	REVISED -
		DRAWN - DMS	REVISED -
	PLOT SCALE = 40.0000 ' / in.	CHECKED -	REVISED -
	PLOT DATE = Oct-20-2011 03:28:01PM	DATE -	REVISED -

STATE OF ILLINOIS
DEPARTMENT OF TRANSPORTATION

FAP 757 (IL 106) PLAN SHEET
20 SCALE

SCALE: 1"= 20' | SHEET NO. 20 OF 39 SHEETS | STA. 85+75 TO STA. 91+75

F.A.P. RTE.	SECTION	COUNTY	TOTAL SHEETS	SHEET NO.
757	20RS-7	PIKE	39	21
		CONTRACT NO. 72D78		
	ILLINOIS	FED. AID PROJECT		