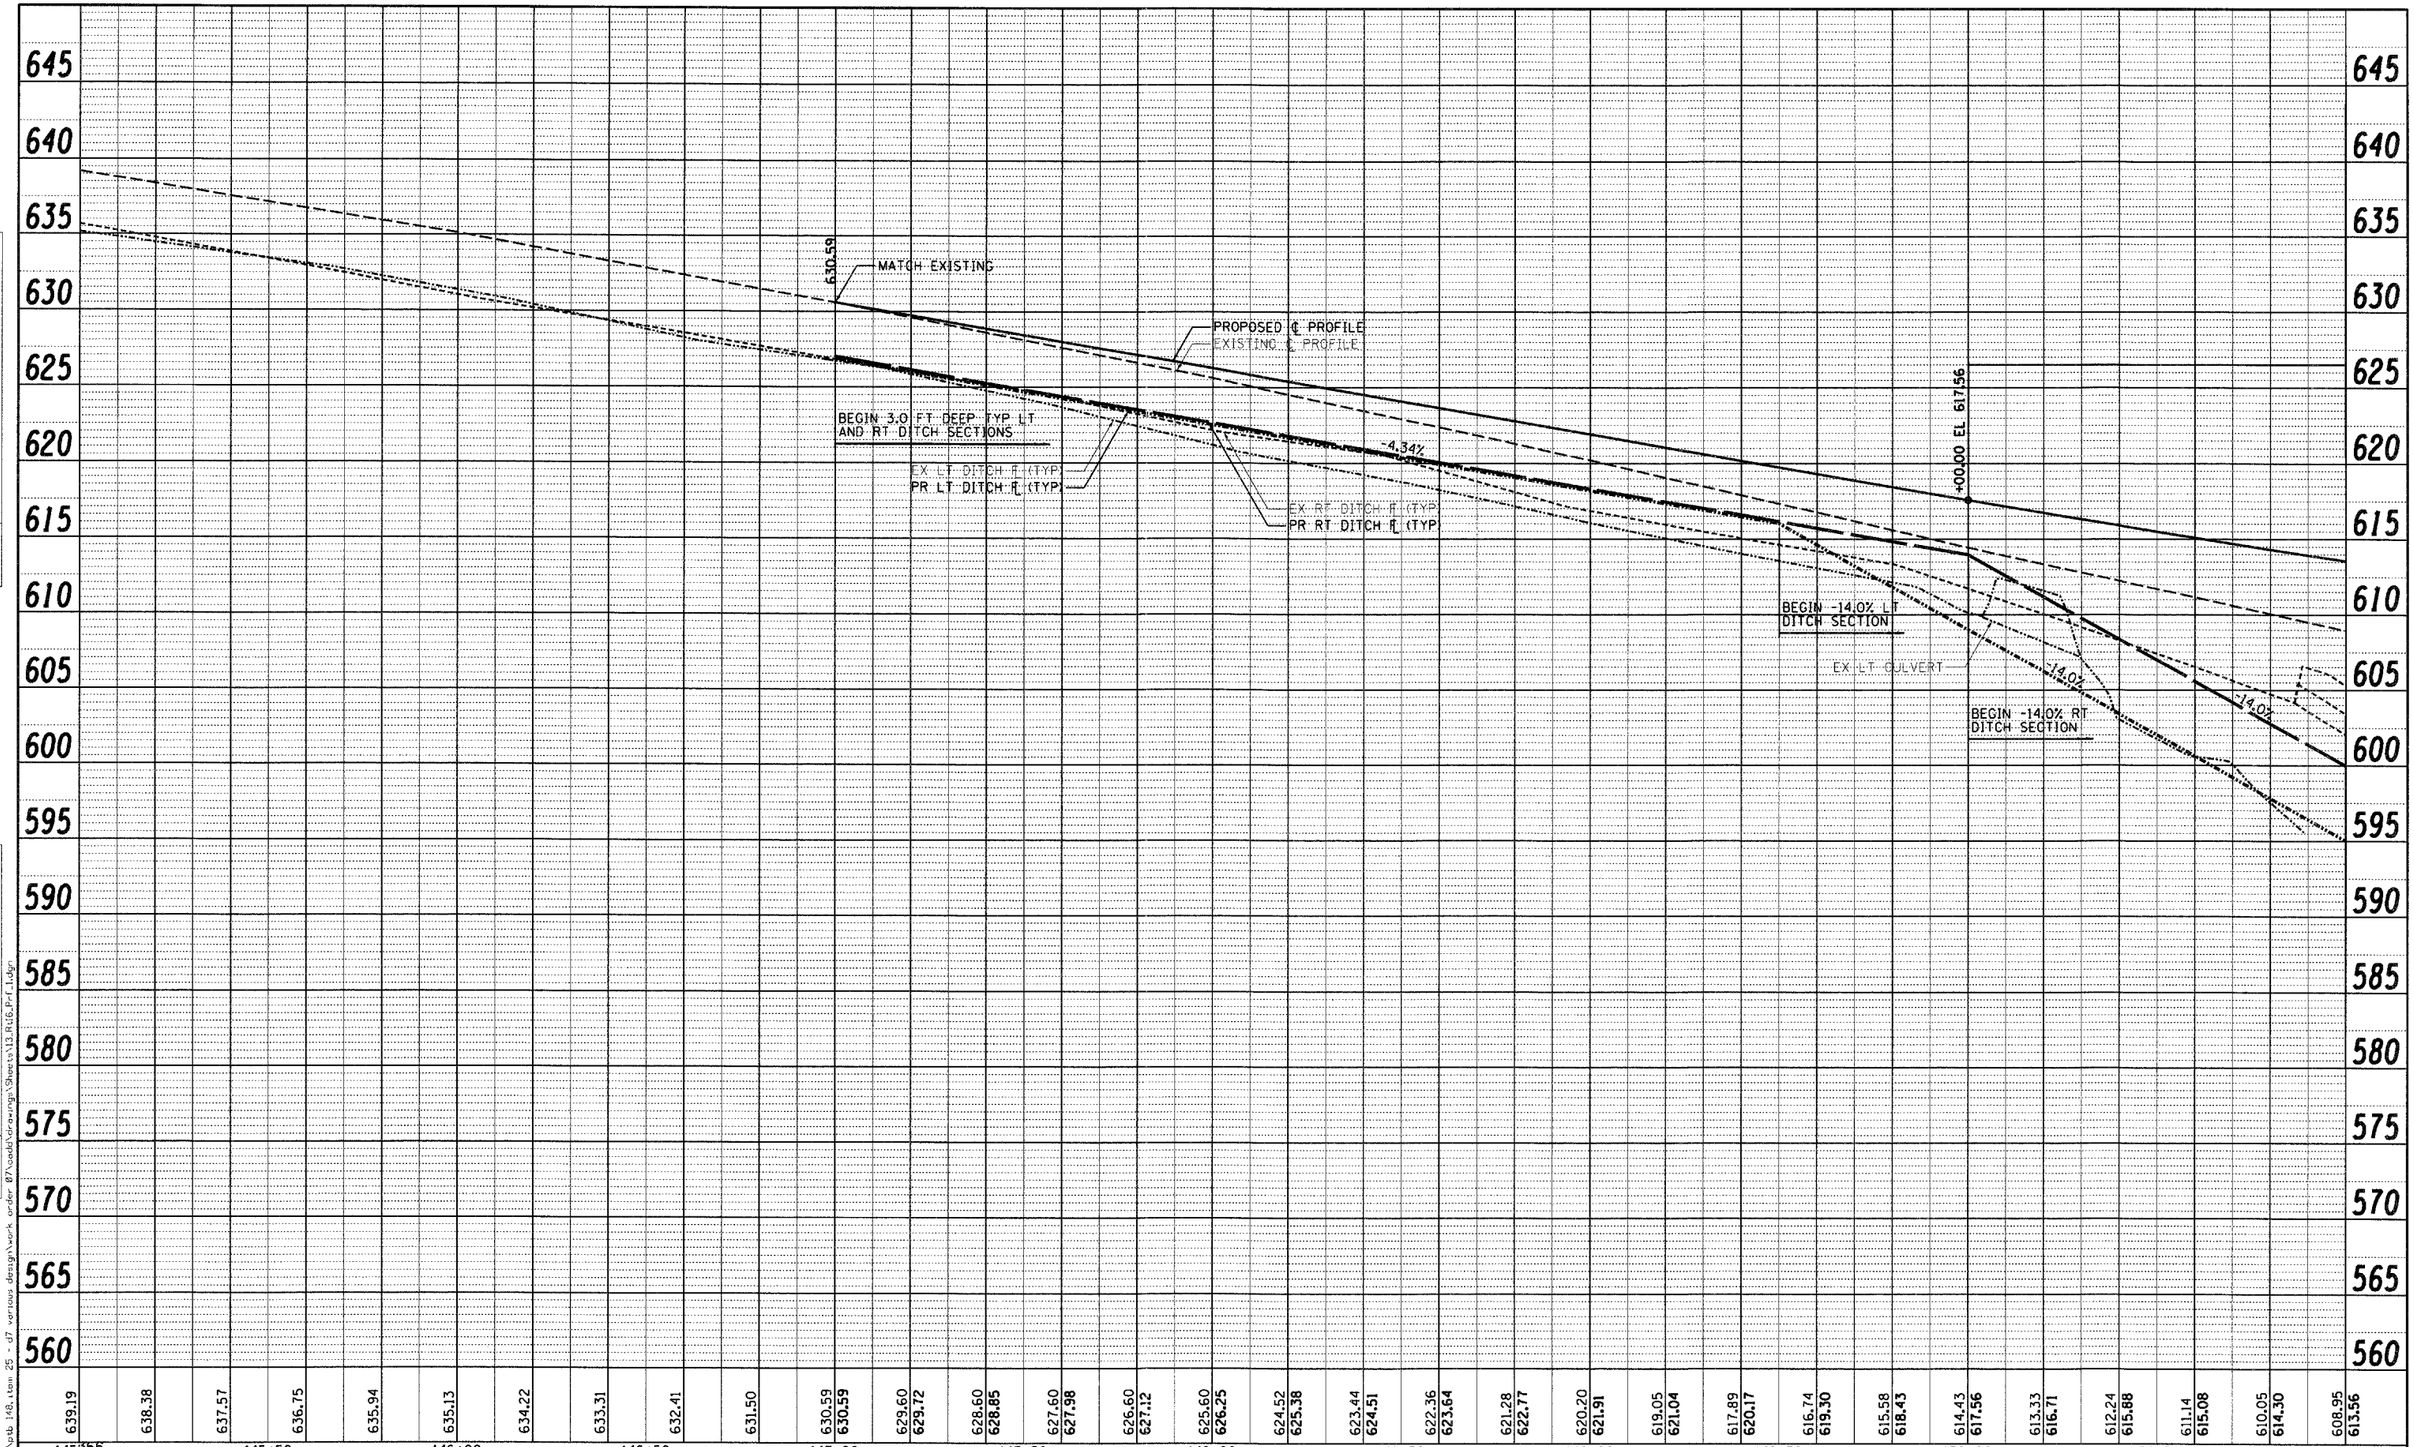

PLAN
SURVEYED
PLOTTED
DRAWN / CHECKED
R.I. OF WAY CHECKED
CADD FILE NAME
NOTE BOOK
NO.
BY
DATE

PRO. LE
SURVEYED
PLOTTED
DRAWN / CHECKED
I.D.M. NOTED
STRUCTURE NOTATNS CHKD
NOTE BOOK
NO.
BY
DATE

PRINTED DATE: 5/11/2011
FILE NAME: n:\projects\vdot\job 148.item 25 - d7 various design\work order 07\cadd\drawings\Sheets\13.Rt16.Prf.l.dgn

ESI
ESI CONSULTANTS, LTD
Excellence. Service. Integrity

USER NAME = $USER$	DESIGNED - ADG, JEH	REVISED -
	DRAWN - ADG, JEH	REVISED -
PLOT SCALE = 20.2020 ' / IN.	CHECKED - DF	REVISED -
PLOT DATE = 5/11/2011	DATE - 05-11-2011	REVISED -

STATE OF ILLINOIS
DEPARTMENT OF TRANSPORTATION

ROUTE 16 ROADWAY PROFILE

SCALE: 1"H=20' 1"V=5' | SHEET NO 1 OF 4 SHEETS | STA 147+00 TO STA 151+00

F.A.P. RTE.	SECTION	COUNTY	TOTAL SHEETS	SHEET NO
91	(5BR)B-1	COLES	91	13
		CONTRACT NO 74244		
	ILLINOIS FED. AID PROJECT			