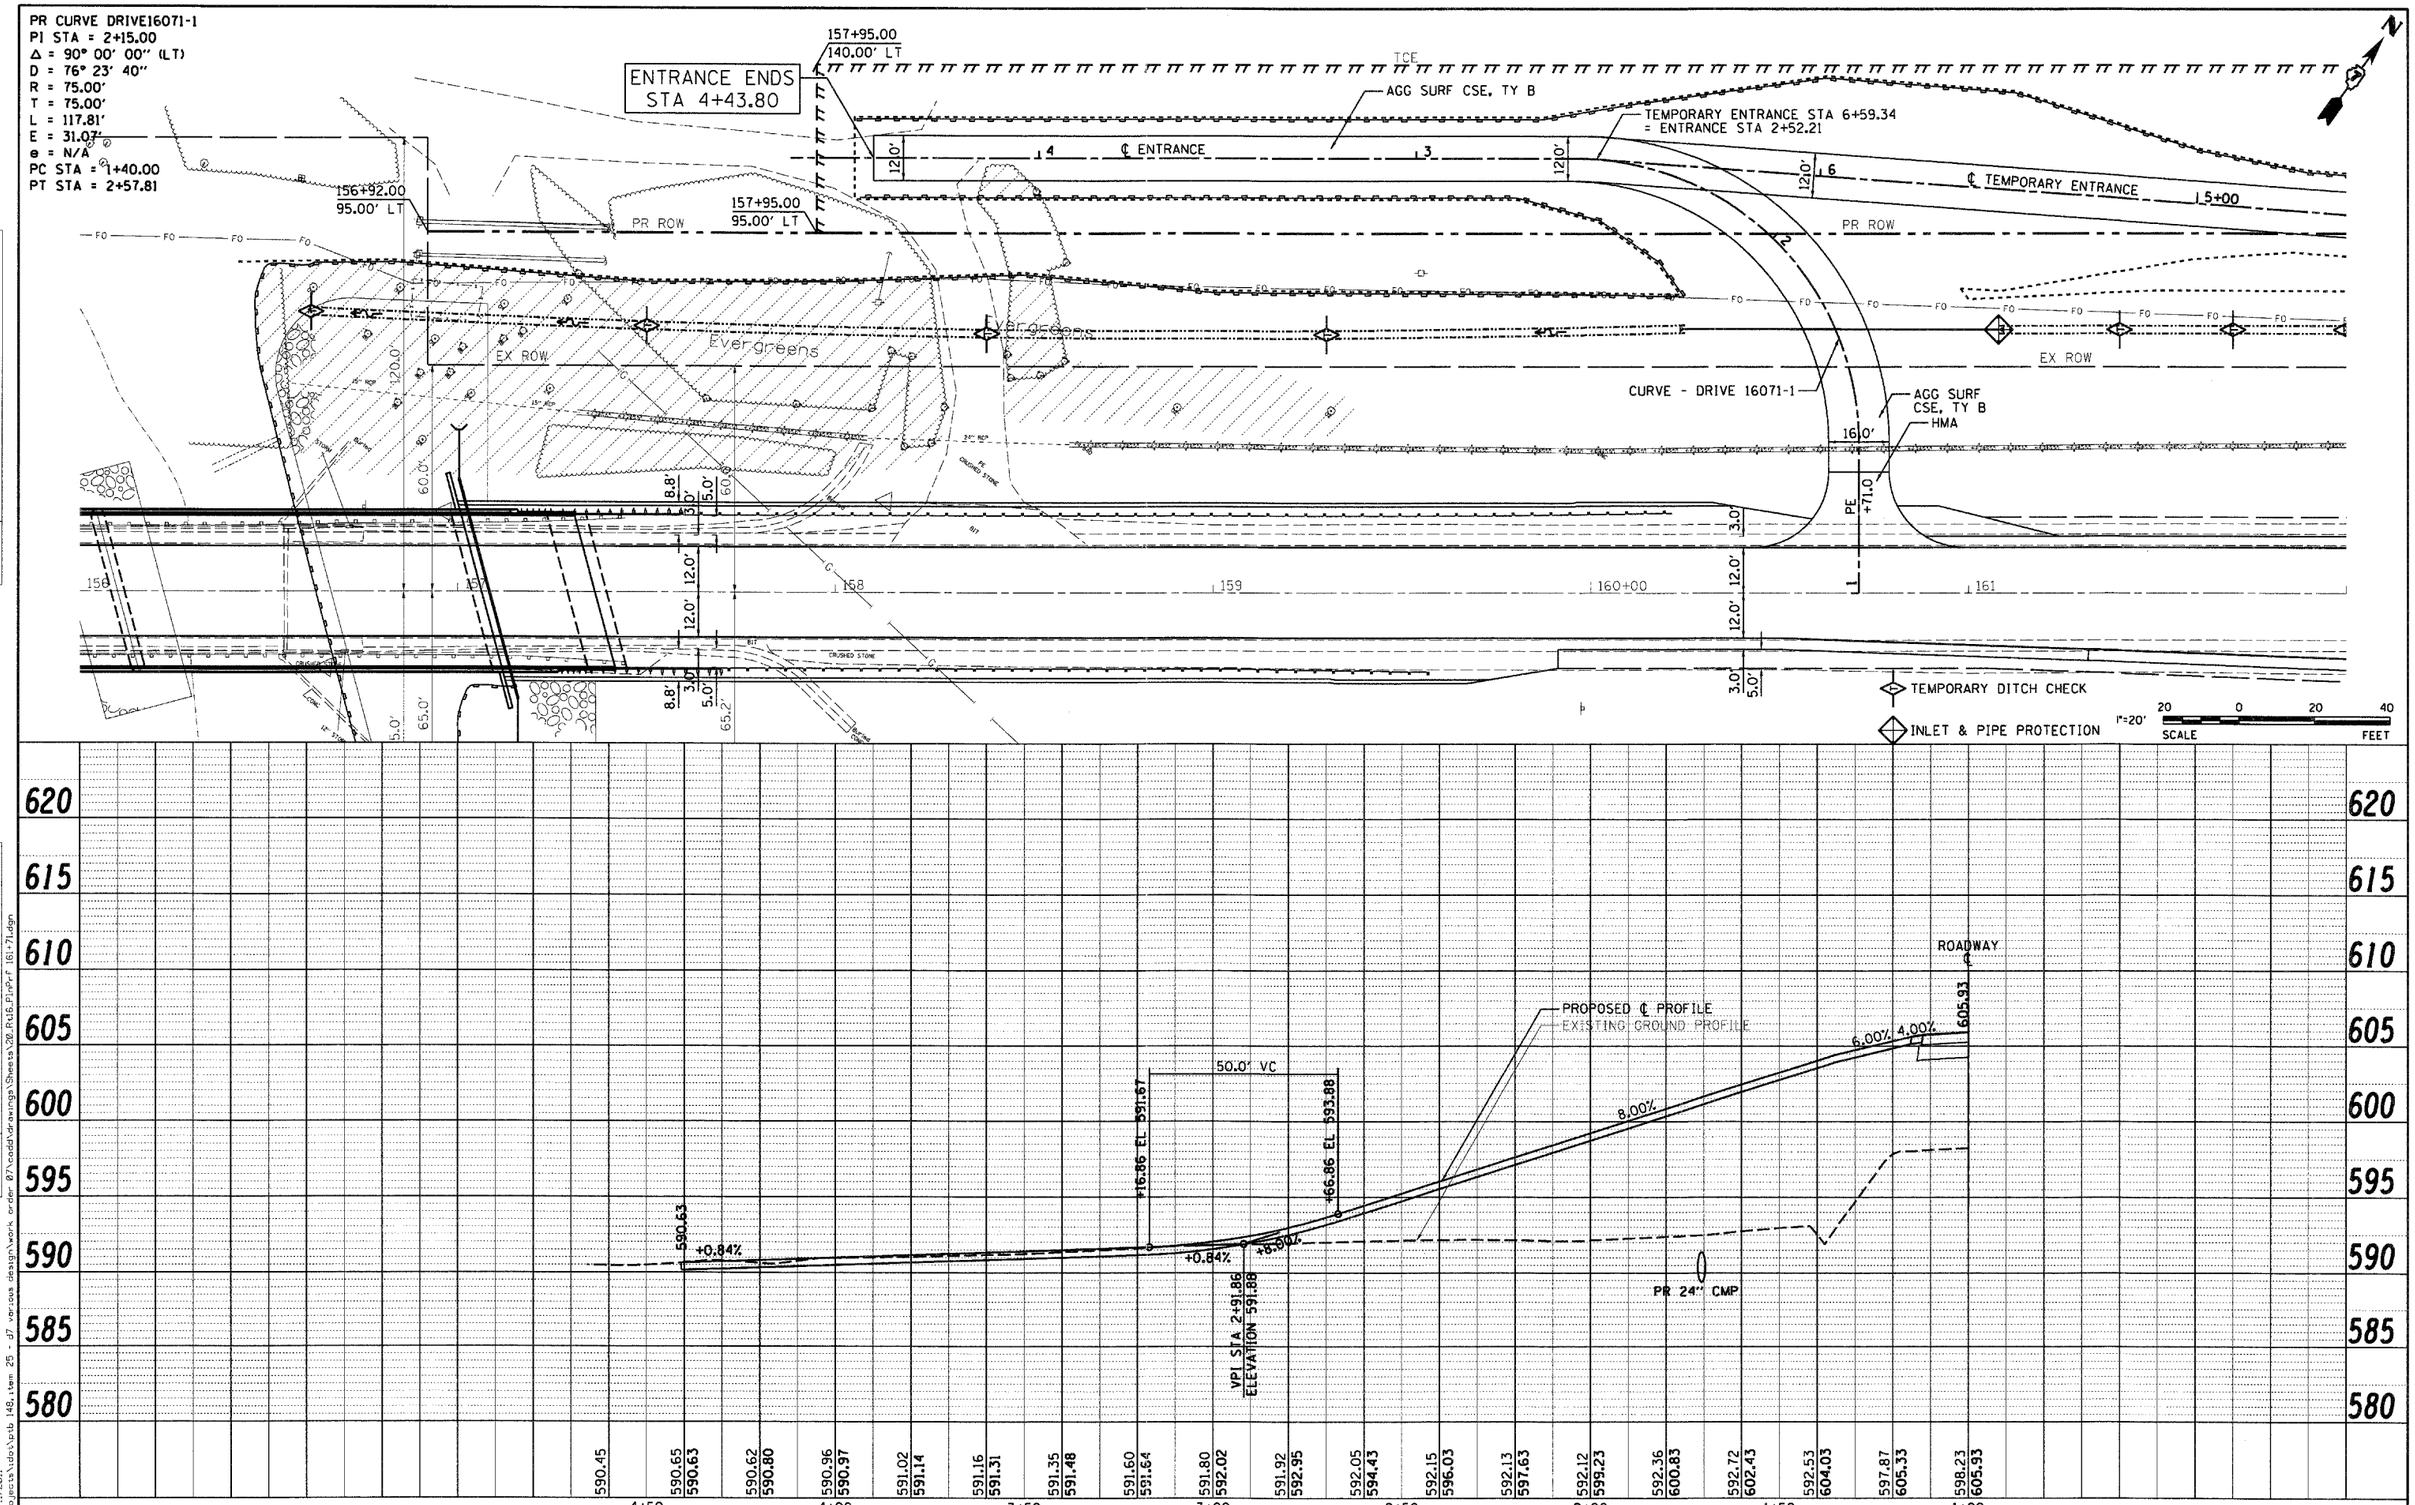

ESI CONSULTANTS, LTD Excellence. Service. Integrity	USER NAME = $USER$	DESIGNED - JEH, ADG	REVISED -	STATE OF ILLINOIS DEPARTMENT OF TRANSPORTATION	PLAN & PROFILE ENTRANCE STA 160+71.00
		DRAWN - JEH, ADG	REVISED -		
	PLOT SCALE = 20.0000 ' / IN.	CHECKED - DF	REVISED -		
	PLOT DATE = 5/11/2011	DATE - 05-11-2011	REVISED -		SCALE: 1"=20' SHEET NO 1 OF 1 SHEETS STA 1+00.00 TO STA 4+43.80

F.A.P. RTE.	SECTION	COUNTY	TOTAL SHEETS	SHEET NO
91	(5BR)B-1	COLES	91	20
		CONTRACT NO 74244		
		ILLINOIS FED. AID PROJECT		

PRINTED DATE: 5/11/2011
FILE NAME: n:\projects\idot\ptb 148,item 25 - d7 various design\work order 07\cadd\drawings\Sheets\20_Rt16_PlnPrf 161+71.dgn