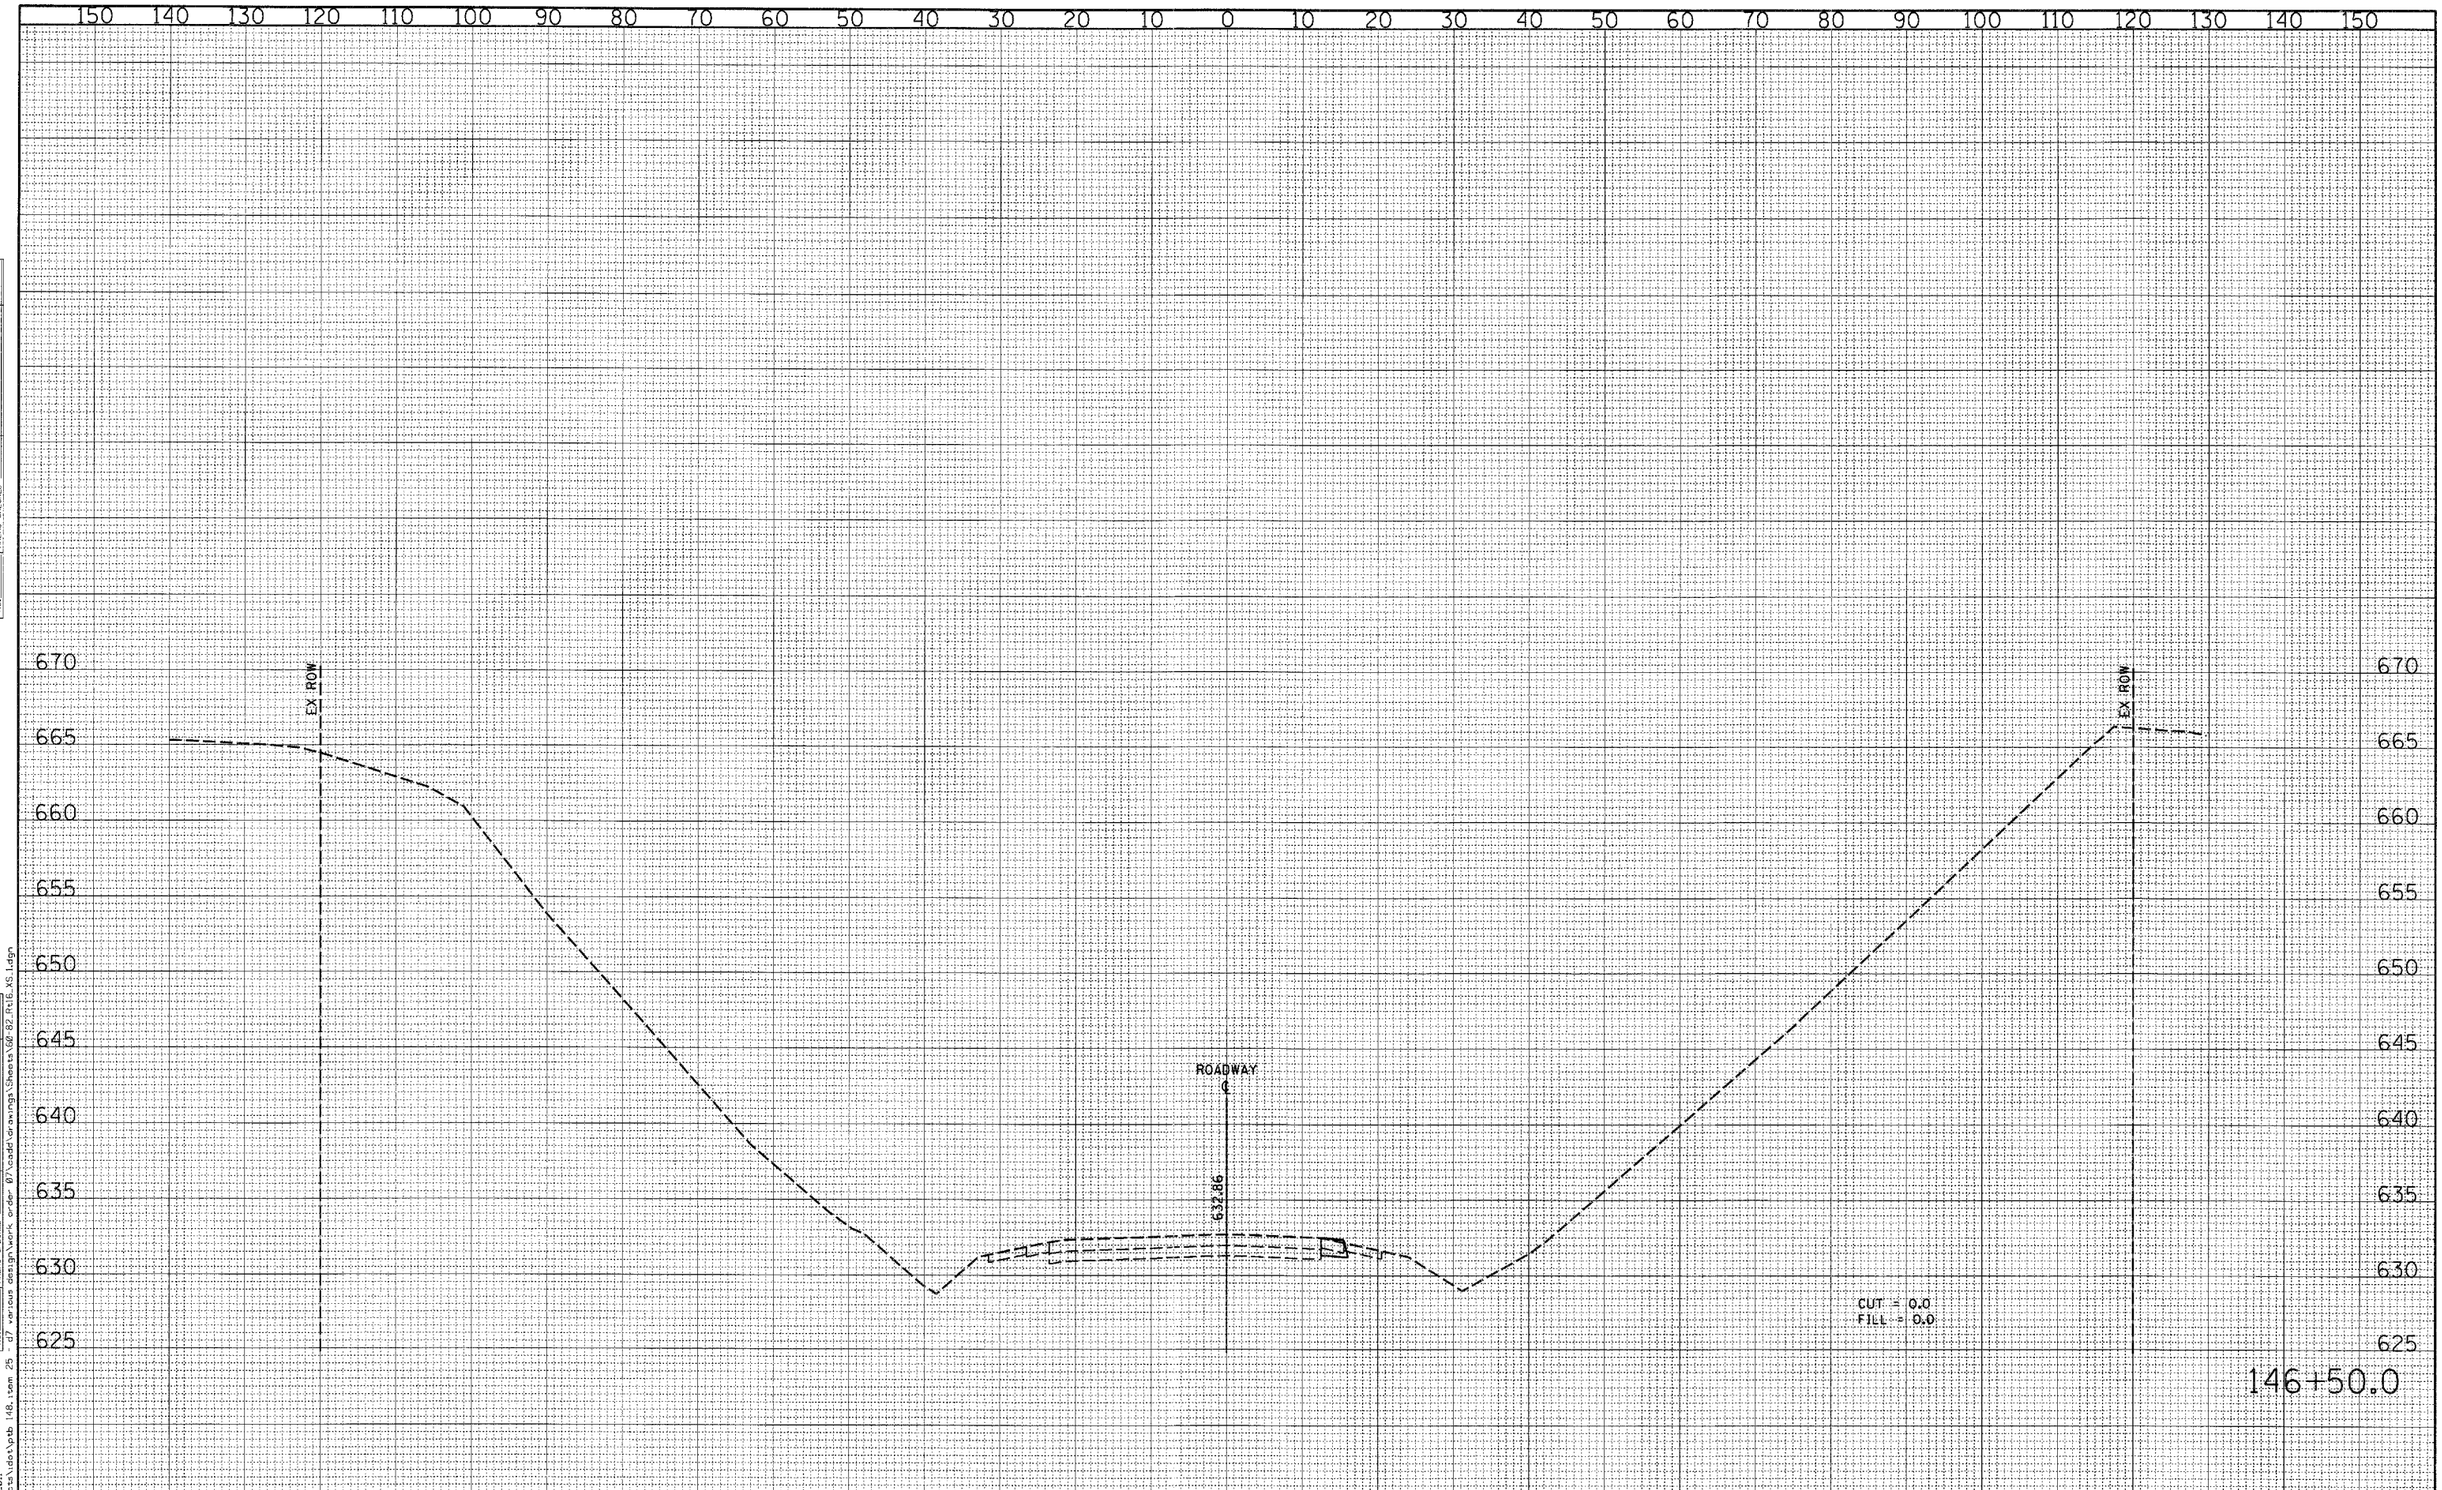

FINAL SURVEY	BY	DATE
SURVEYED		
PLOTTED		
TEMPLATE		
AREAS		
AREAS CHECKED		
NOTE BOOK NO.		

ORIGINAL SURVEY	BY	DATE
SURVEYED		
PLOTTED		
TEMPLATE		
AREAS		
AREAS CHECKED		
NOTE BOOK NO.		

PRINTED DATE: 5/11/2011
FILE NAME: f:\projects\idot\ptb 148.item 25 - d7 various design\work order 07\cadd\drawings\Sheets\6282R16_XS_1.dgn

ESI
ESI CONSULTANTS, LTD
Excellence, Service, Integrity

USER NAME = #USER#	DESIGNED - JEH, ADG	REVISED -	
	DRAWN - JEH, ADG	REVISED -	
PLOT SCALE = 10.0000 ' / IN.	CHECKED - DF, PAT	REVISED -	
PLOT DATE = 5/11/2011	DATE - 05-11-2011	REVISED -	

STATE OF ILLINOIS
DEPARTMENT OF TRANSPORTATION

CROSS SECTIONS
MAINLINE

SCALE: 1"H=10' 1"V=5' | SHEET NO 2 OF 23 SHEETS | STA 146+50.0 TO STA 146+50.0

F.A.P. RTE.	SECTION	COUNTY	TOTAL SHEETS	SHEET NO
91	(5BR)B-1	COLES	91	61

CONTRACT NO 74244

ILLINOIS FED. AID PROJECT