FINAL SURVEY	BY	DATE
SURVEYED		
PLOTTED		
TEMPLATE		
AREAS		
AREAS CHECKED		

NOTE BOOK

NO.

ORIGINAL SURVEY	BY	DATE
SURVEYED		
PLOTTED		
TEMPLATE		
AREAS		
AREAS CHECKED		

NOTE BOOK

NO.

PRINTED DATE: 5/11/2011
FILE NAME: n:\projects\idot\vpb 148.item 25 - d7 various design\work order 07\cadd\drawings\Sheets 60-82.R16.XS.dgn

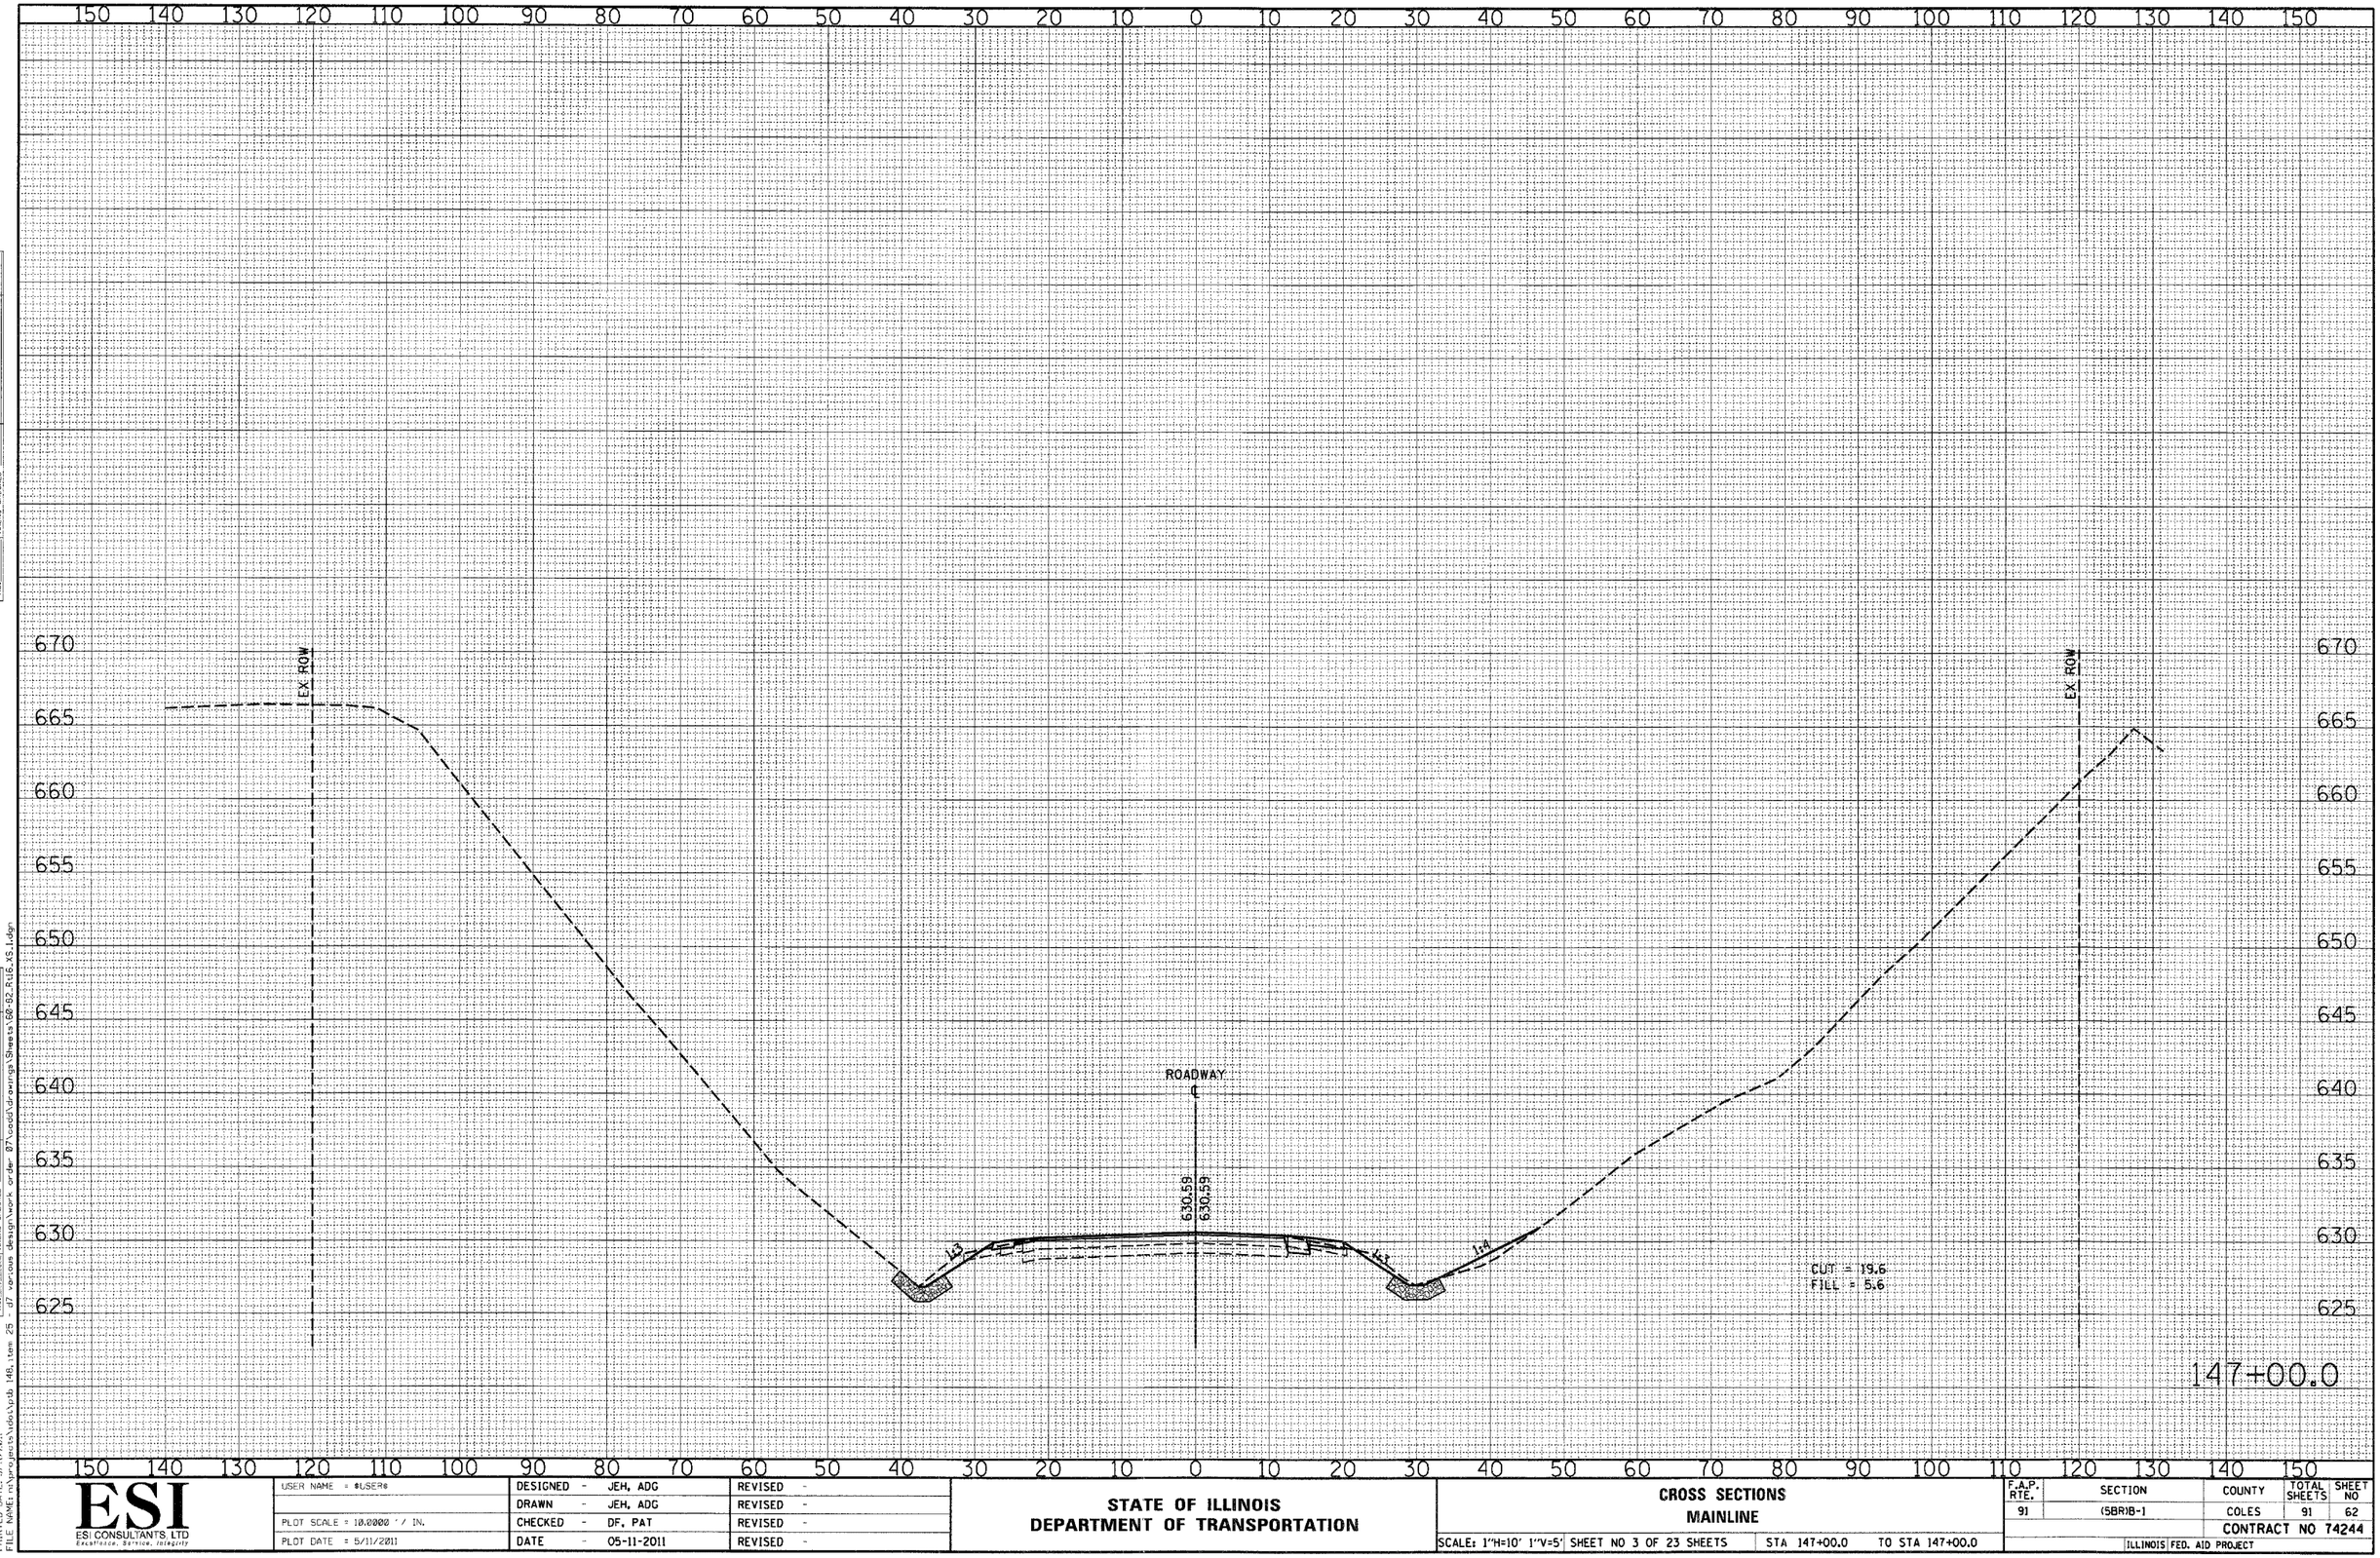

USER NAME = $USER$	DESIGNED - JEH, ADG	REVISED -	
	DRAWN - JEH, ADG	REVISED -	
PLOT SCALE = 10.0000 ' / IN.	CHECKED - DF, PAT	REVISED -	
PLOT DATE = 5/11/2011	DATE - 05-11-2011	REVISED -	

ESI
ESI CONSULTANTS, LTD
Excellence, Service, Integrity

STATE OF ILLINOIS
DEPARTMENT OF TRANSPORTATION

CROSS SECTIONS
MAINLINE

SCALE: 1"H=10' 1"V=5' | SHEET NO 3 OF 23 SHEETS | STA 147+00.0 | TO STA 147+00.0

F.A.P. RTE.	SECTION	COUNTY	TOTAL SHEETS	SHEET NO
91	(5BR)B-1	COLES	91	62
		CONTRACT NO 74244		
	ILLINOIS FED. AID PROJECT			