GUARDRAIL SCHEDULE

STATIONING FROM	STATIONING TO	DIRECTION	SIDE	LENGTH	STEEL PLATE BEAM GUARDRAIL, TYPE A	TRAFFIC BARRIER TERMINAL, TYPE 1 (SPECIAL) TANGENT	TRAFFIC BARRIER TERMINAL, TYPE 2	TRAFFIC BARRIER TERMINAL, TYPE 6B	TRAFFIC BARRIER TERMINAL, TYPE 6B (SPECIAL)	GUARDRAIL MARKER, TYPE A	TERMINAL MARKER - DIRECT APPLIED
-	-	-	-	(FEET)	(FEET)	(EACH)	(EACH)	(EACH)	(EACH)	(EACH)	(EACH)
6006+79.74	6009+92.24	NB	DL	312.50	250.0	1	1			5	1
6009+83.50	6012+83.50	SB	DL	300.00	237.5	1	1			5	1
6015+92.75	6017+55.25	NB	DL	162.50	0.0	1	1		1	3	1
6016+77.00	6019+58.25	SB	DL	281.25	175.0	1		1		4	1
			SHEET TOTALS:	1056.25	662.5	4	3	1	1	17	4

- TRAFFIC BARRIER TERMINAL, TYPE 1 (SPECIAL) TANGENT: STA 6015+92.75 TO STA 6016+42.75
- TRAFFIC BARRIER TERMINAL, TYPE 6B (SPECIAL): STA 6016+42.75 TO 6017+42.75
- TRAFFIC BARRIER TERMINAL, TYPE 2: STA 6017+42.5 TO STA 6017+55.25

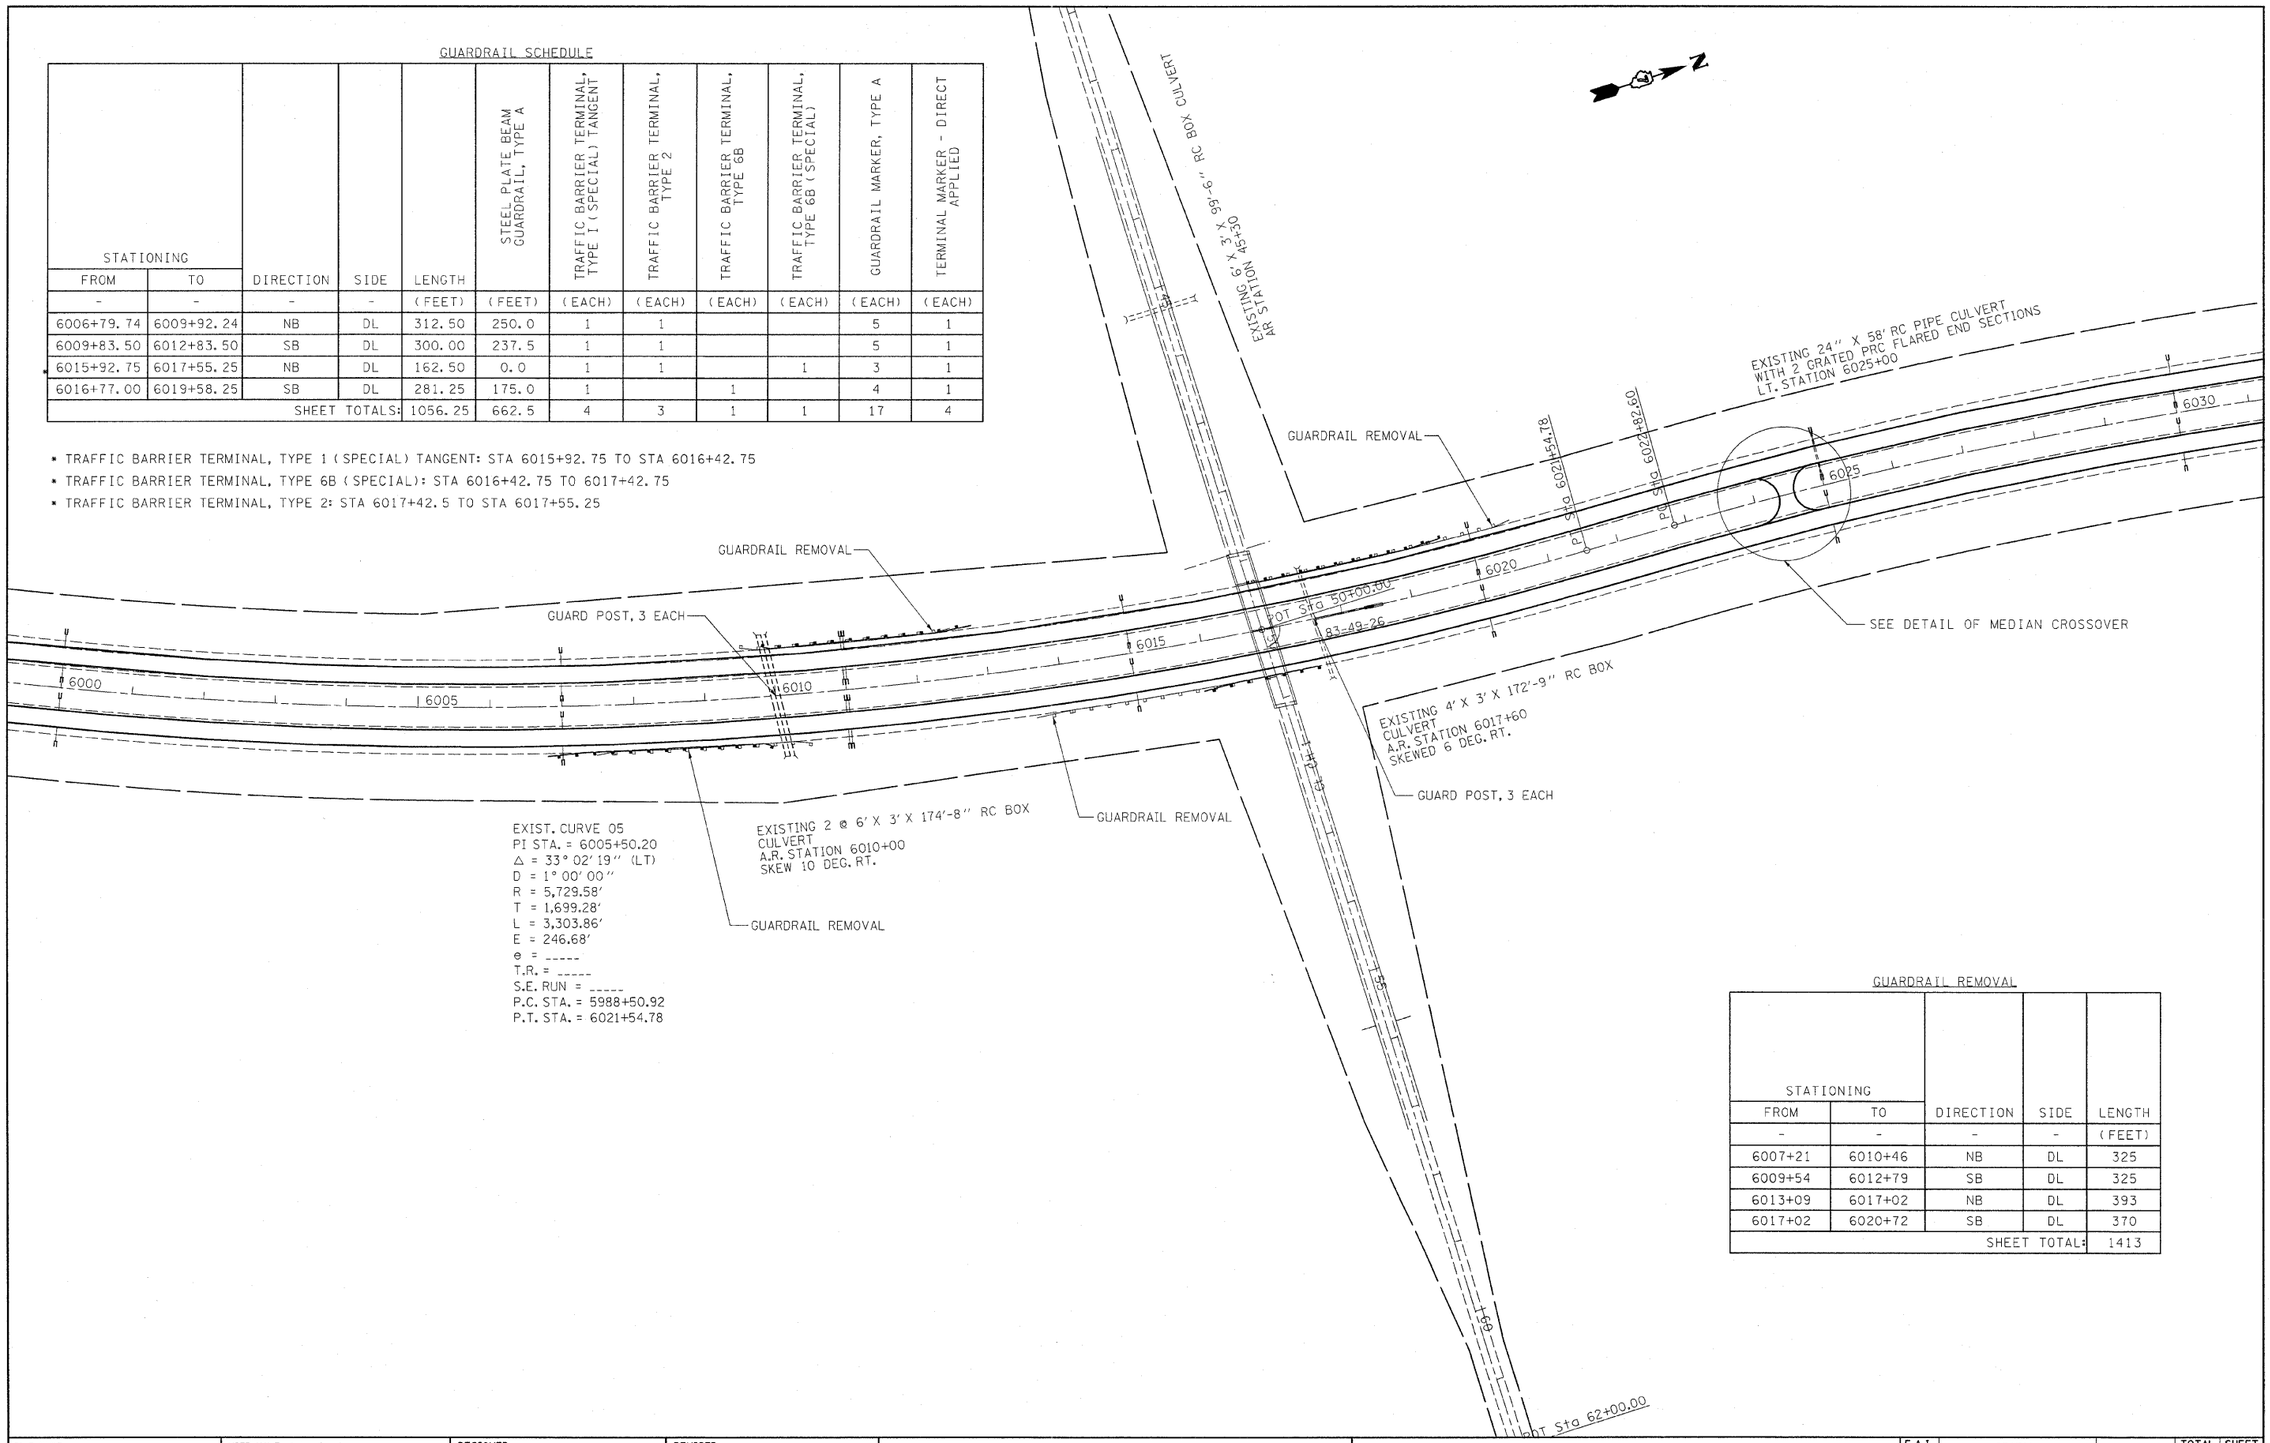

GUARDRAIL REMOVAL

STATIONING FROM	STATIONING TO	DIRECTION	SIDE	LENGTH
-	-	-	-	(FEET)
6007+21	6010+46	NB	DL	325
6009+54	6012+79	SB	DL	325
6013+09	6017+02	NB	DL	393
6017+02	6020+72	SB	DL	370
			SHEET TOTAL:	1413

FILE NAME = c:\pw_work\pwidot\teasleyck\d0264695\D774467-sht-plan.dgn	USER NAME = teasleyck	DESIGNED -	REVISED -
		DRAWN -	REVISED -
	PLOT SCALE = 100.0000 ' / in.	CHECKED -	REVISED -
	PLOT DATE = 9/29/2011	DATE -	REVISED -

STATE OF ILLINOIS
DEPARTMENT OF TRANSPORTATION

PLAN SHEET
STA 6000+00 TO STA 6030+00

SCALE: | SHEET NO. OF SHEETS | STA. TO STA.

F.A.I. RTE.	SECTION	COUNTY	TOTAL SHEETS	SHEET NO.
57	87-1RS-1	*	32	23
		CONTRACT NO. 74467		
		ILLINOIS FED. AID PROJECT		

* Shelby, Cumberland