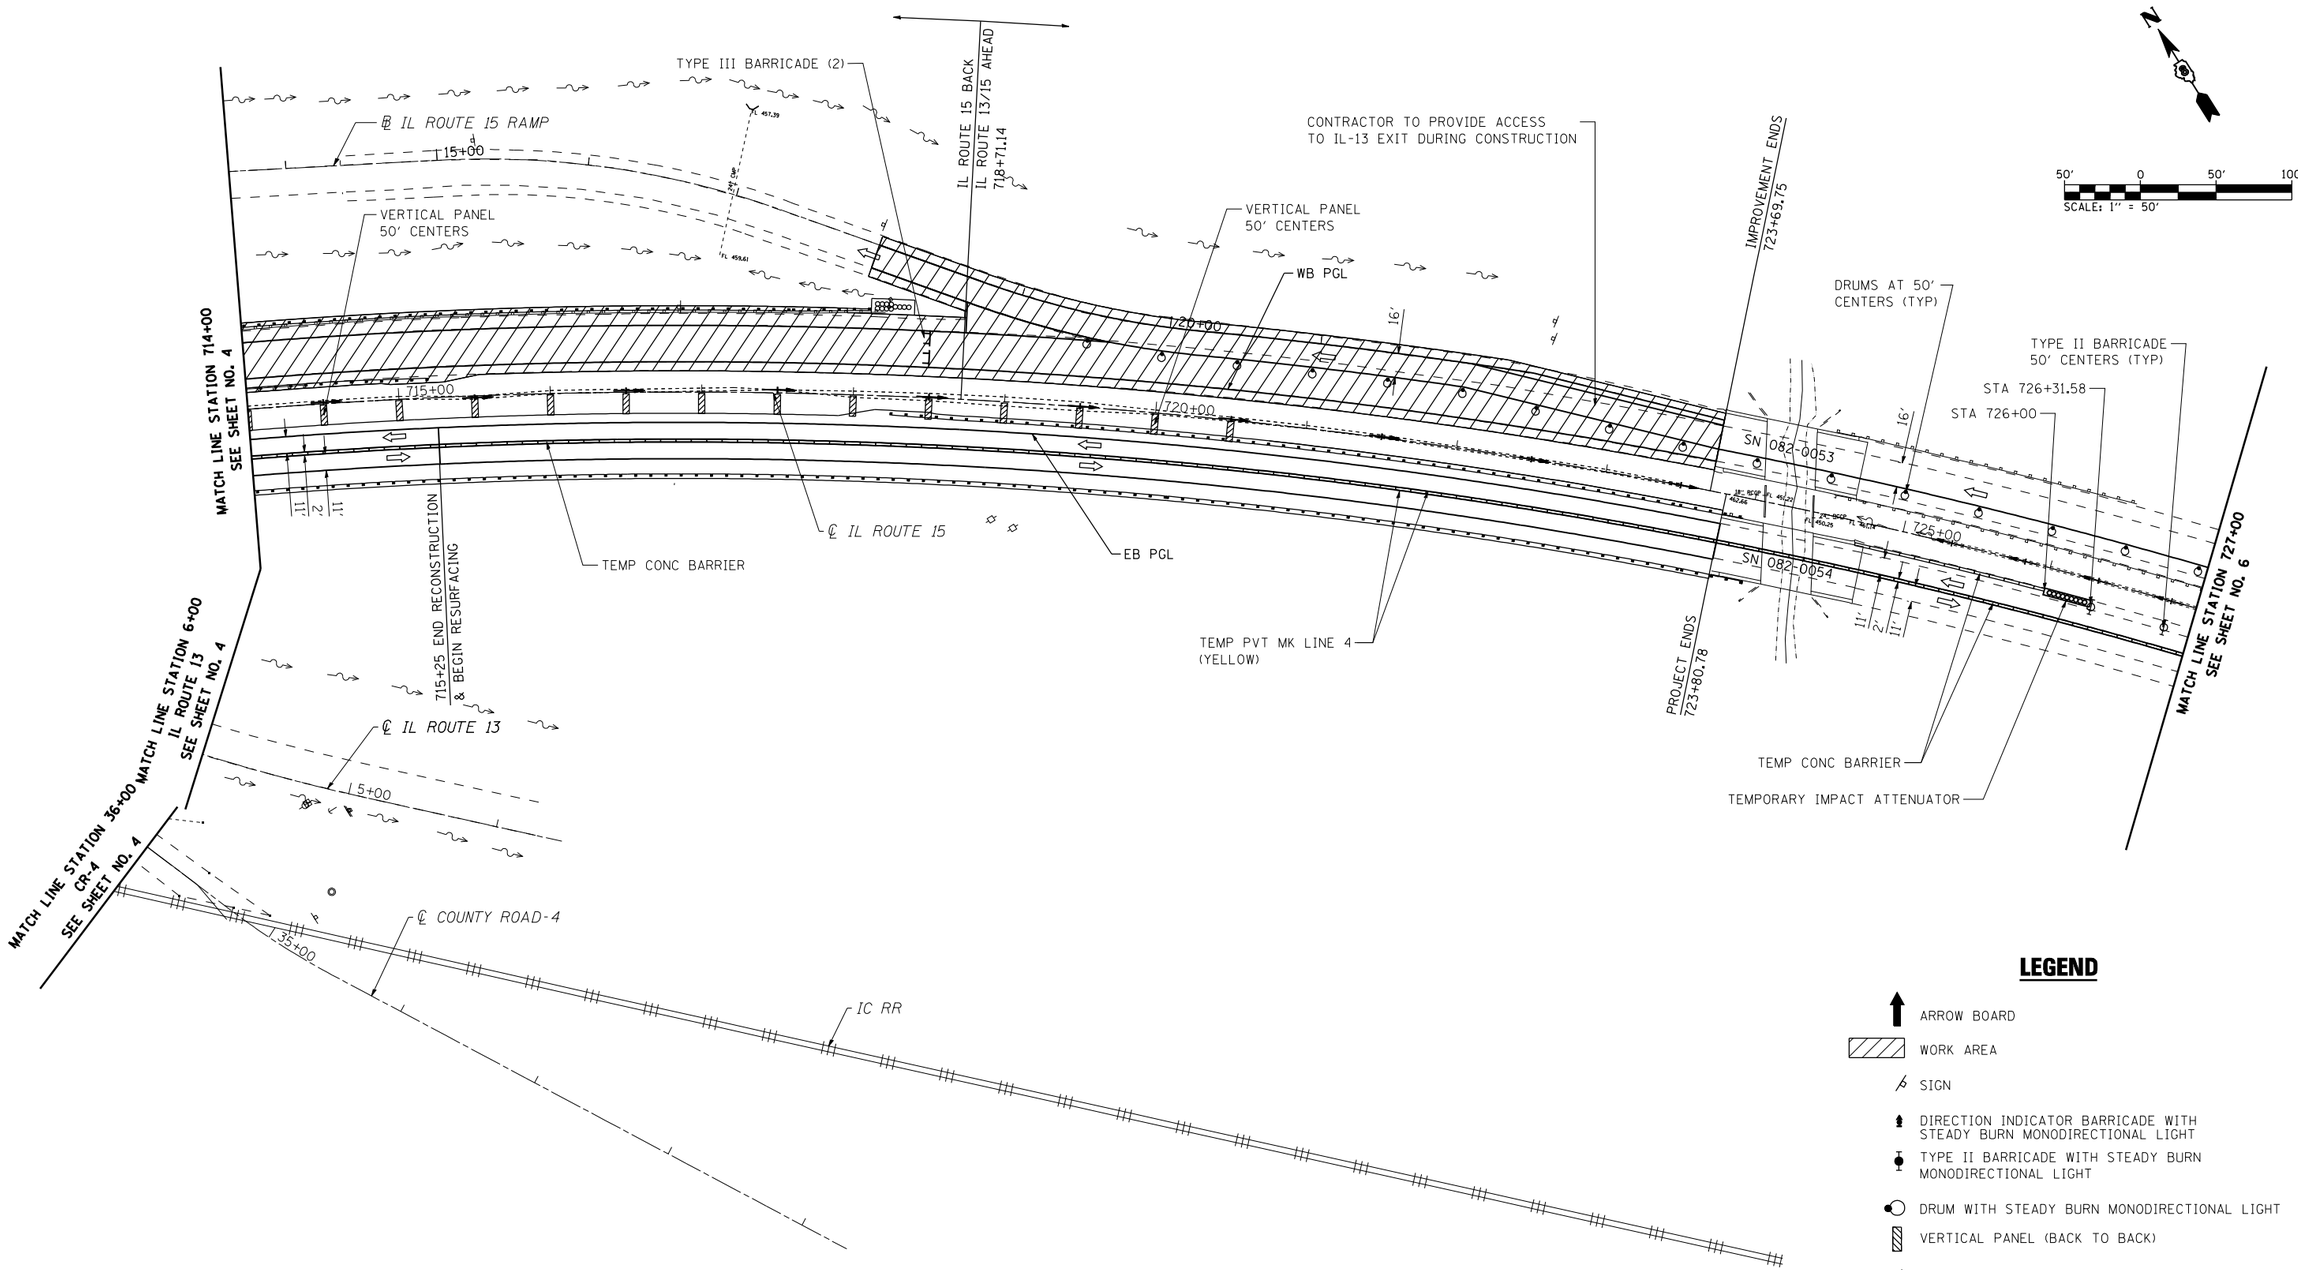

LEGEND

- ARROW BOARD
- WORK AREA
- SIGN
- DIRECTION INDICATOR BARRICADE WITH STEADY BURN MONODIRECTIONAL LIGHT
- TYPE II BARRICADE WITH STEADY BURN MONODIRECTIONAL LIGHT
- DRUM WITH STEADY BURN MONODIRECTIONAL LIGHT
- VERTICAL PANEL (BACK TO BACK)
- TYPE III BARRICADE
- TEMPORARY CONCRETE BARRIER
- *TEMPORARY PAVEMENT CONSTRUCTED IN PRESTAGE*
- PORTABLE CHANGEABLE MESSAGE SIGN
- TEMPORARY IMPACT ATTENUATOR

FILE NAME = D876884-sht-staging2.dgn	USER NAME = rjo	DESIGNED - R.J.O.	REVISED -
		DRAWN - R.J.O.	REVISED -
	PLOT SCALE = 100.0000 ' / IN.	CHECKED - A.T.M.	REVISED -
	PLOT DATE = 10/20/2011	DATE - 10/19/11	REVISED -

STATE OF ILLINOIS
DEPARTMENT OF TRANSPORTATION

IL ROUTE 15
SUGGESTED STAGES OF CONSTRUCTION AND TRAFFIC CONTROL
STAGE 2

SCALE: 1"=50' | SHEET NO. 5 OF 7 SHEETS | STA. 714+00.00 TO STA. 727+00.00

F.A.P. RTE	SECTION	COUNTY	TOTAL SHEETS	SHEET NO.
103	27-1-VHB-1	ST. CLAIR	277	46
		CONTRACT NO. 76884		
	ILLINOIS FED. AID PROJECT			