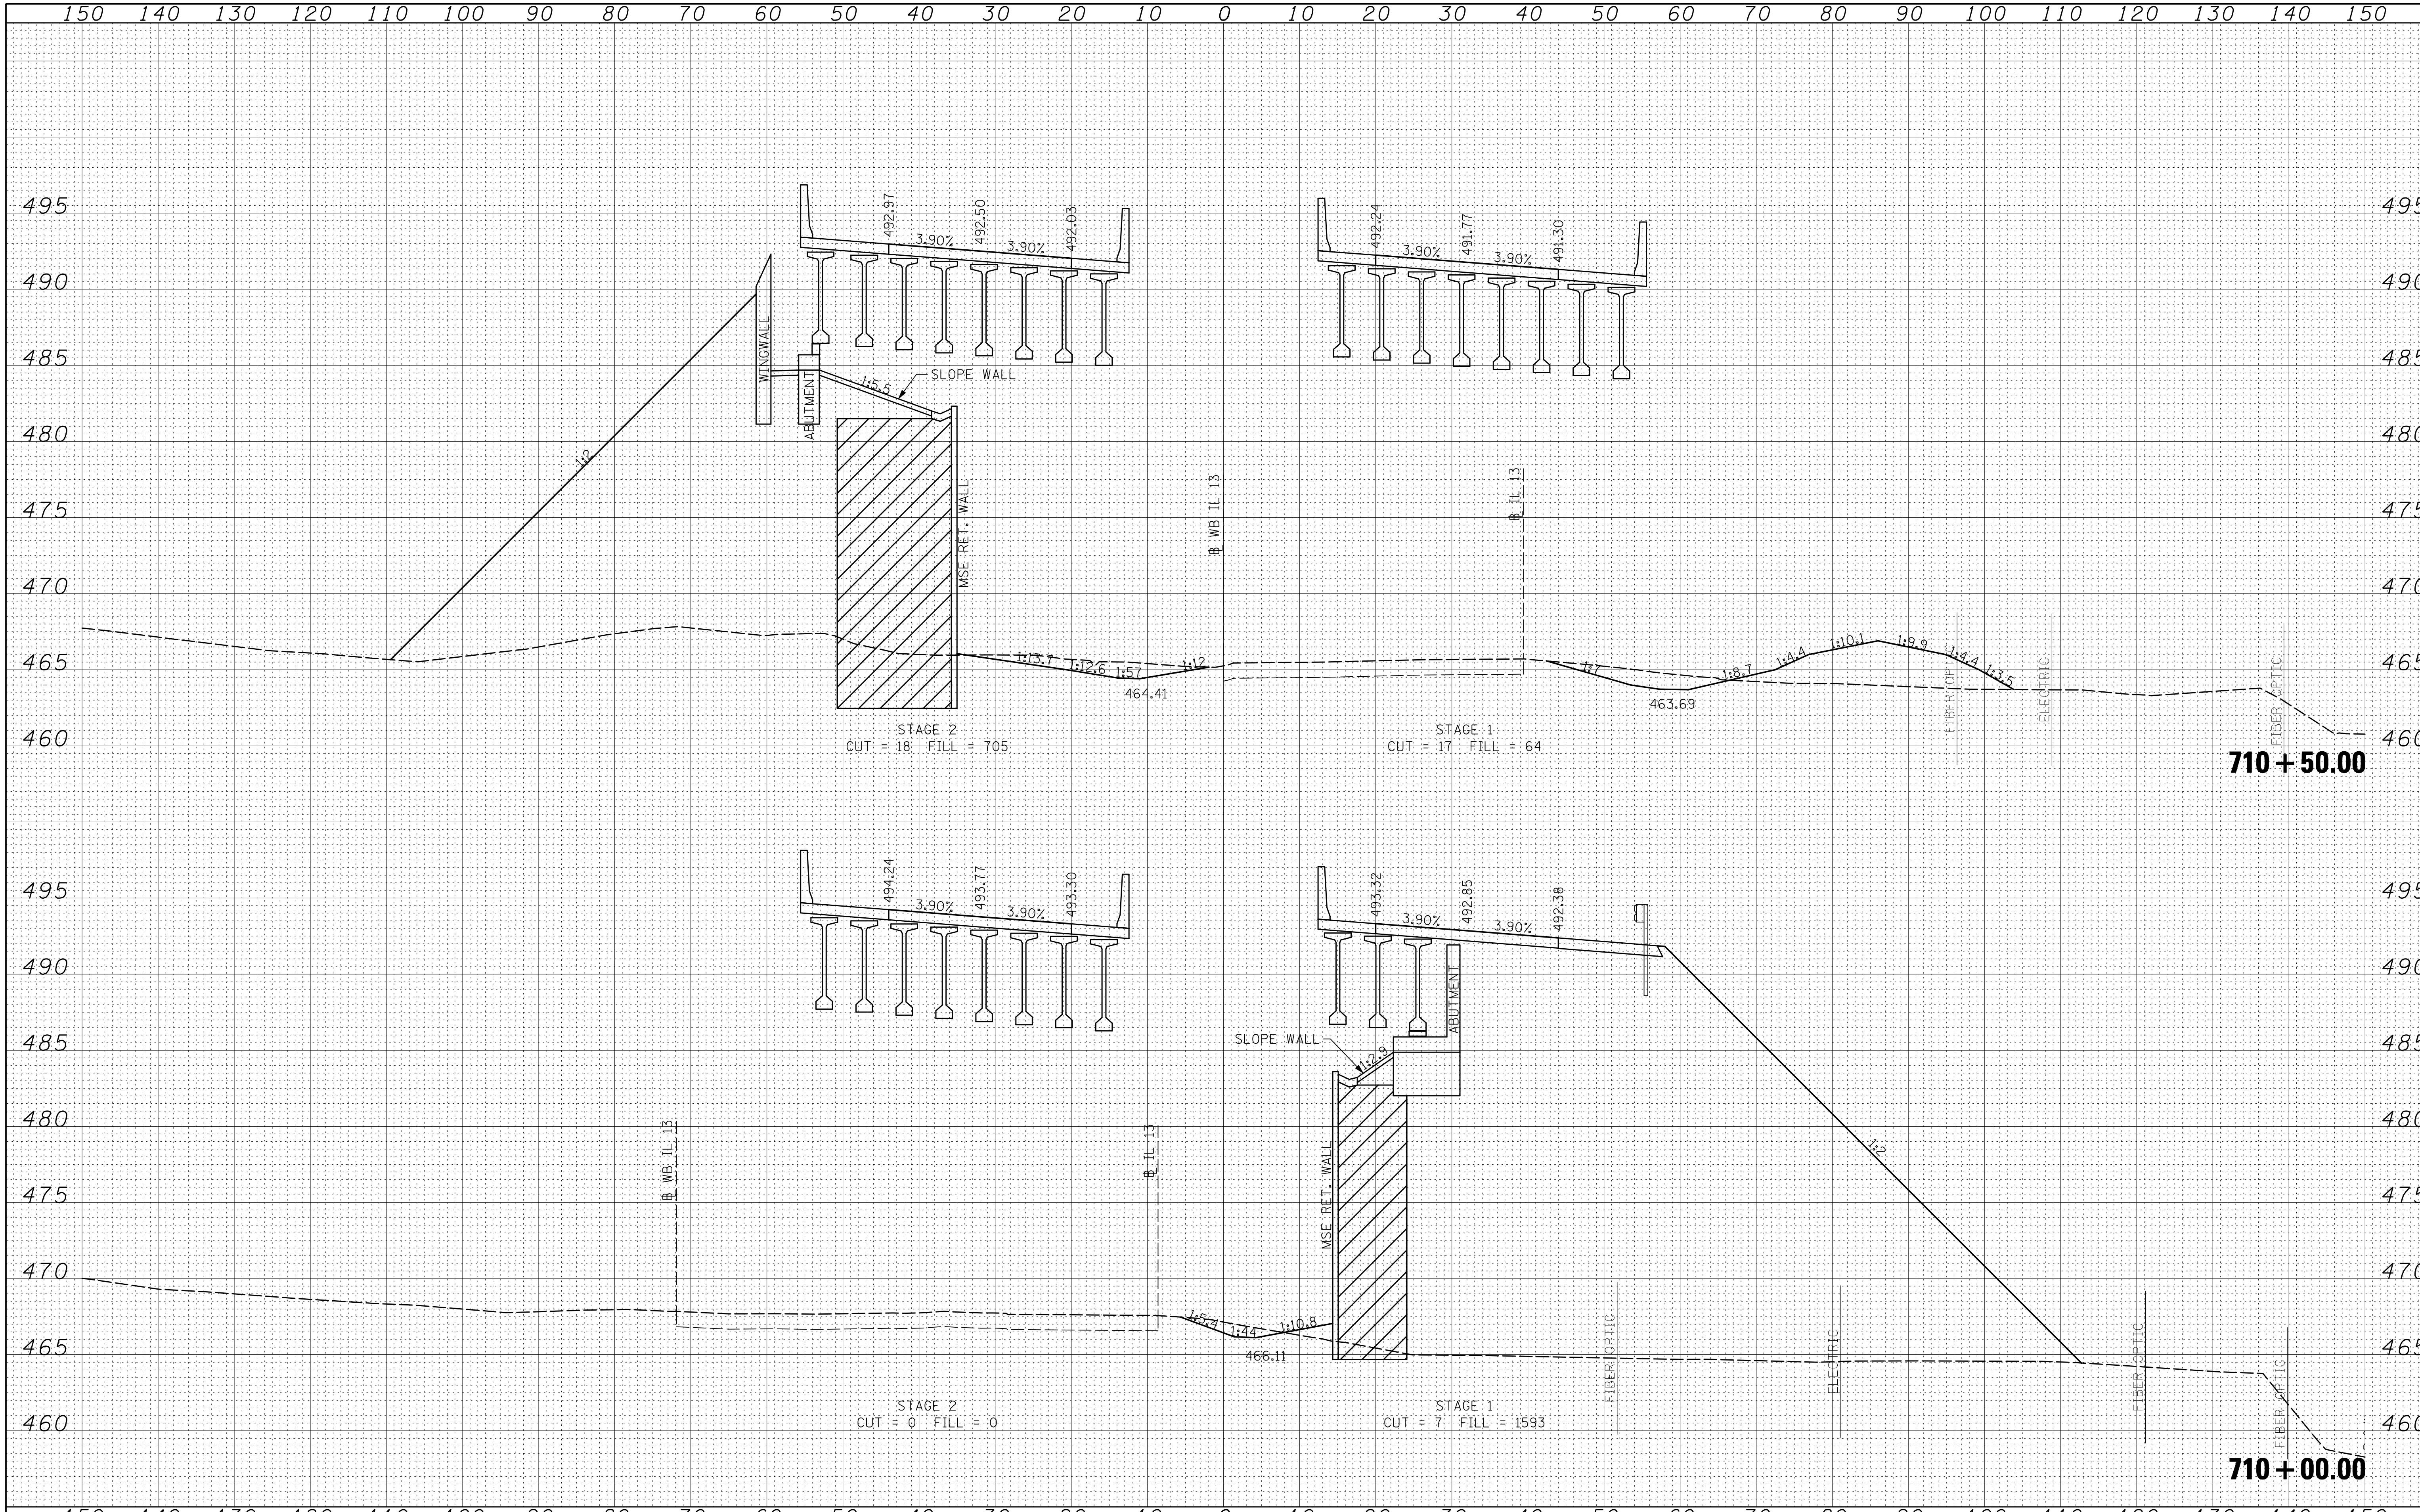

FINAL SURVEY	
NOTE BOOK	SURVEYED
NO.	PLOTTED
	TEMPLATE
	AREAS
	AREAS CHECKED
BY	
DATE	

ORIGINAL SURVEY	
NOTE BOOK	SURVEYED
NO.	PLOTTED
	TEMPLATE
	AREAS
	AREAS CHECKED
BY	
DATE	

FILE NAME =	USER NAME = thompsrd	DESIGNED - RDT	REVISED -
D876884-IL15-sht-xssht.dgn		DRAWN - RDT	REVISED -
	PLOT SCALE = 20.0000 ' / IN.	CHECKED - GC	REVISED -
	PLOT DATE = 10/20/2011	DATE - 10-19-11	REVISED -

STATE OF ILLINOIS
DEPARTMENT OF TRANSPORTATION

IL ROUTE 15 CROSS SECTIONS

SCALE: | SHEET NO. 17 OF 28 SHEETS | STA. 710+00.00 TO STA. 710+50.00

F.A.P. RTE.	SECTION	COUNTY	TOTAL SHEETS	SHEET NO.
103	27-1-VHB-1	ST. CLAIR	277	262
		CONTRACT NO. 76884		
		ILLINOIS FED. AID PROJECT		