FINAL SURVEY	BY	DATE
NOTE BOOK	SURVEYED	
NO.	PLOTTED	
	TEMPLATE	
	AREAS	
	AREAS CHECKED	

ORIGINAL SURVEY	BY	DATE
NOTE BOOK	SURVEYED	
NO.	PLOTTED	
	TEMPLATE	
	AREAS	
	AREAS CHECKED	

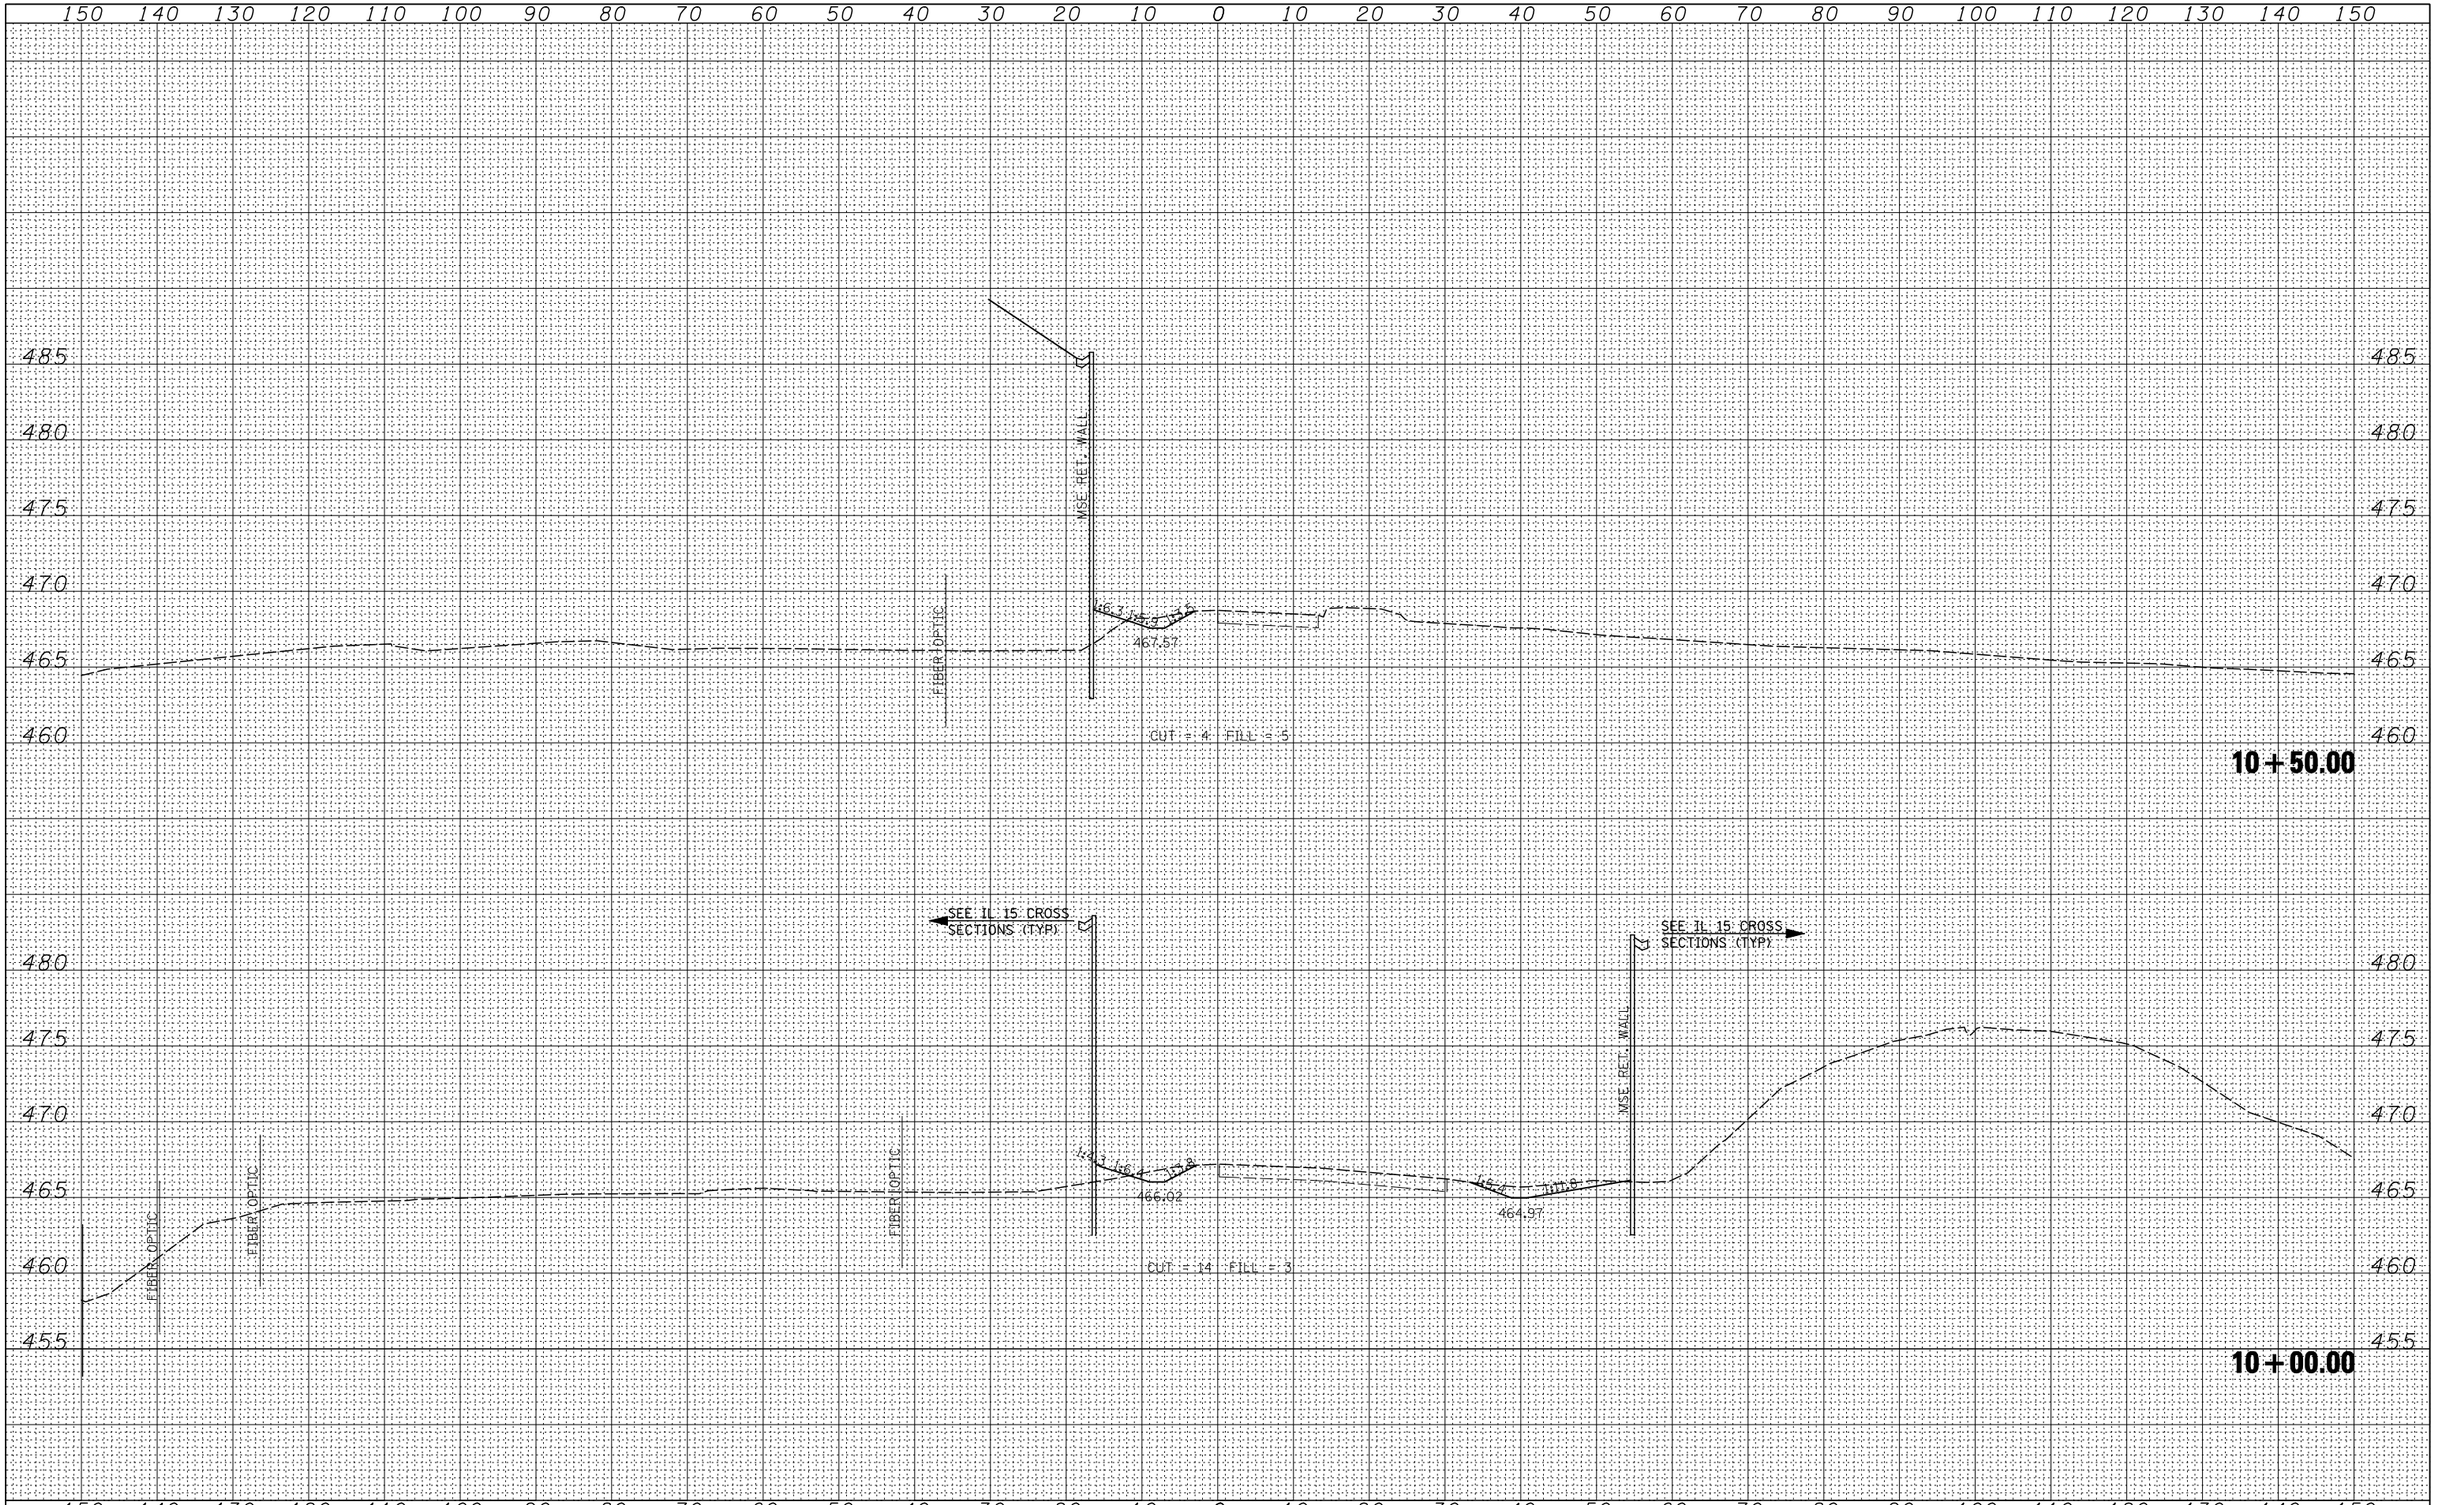

FILE NAME = D876884-IL13-sht-xssht.dgn	USER NAME = thompsrd	DESIGNED - RDT	REVISED -
		DRAWN - RDT	REVISED -
	PLOT SCALE = 20.0000 ' / IN.	CHECKED - GC	REVISED -
	PLOT DATE = 10/20/2011	DATE - 10-19-11	REVISED -

STATE OF ILLINOIS
DEPARTMENT OF TRANSPORTATION

IL 13 CROSS SECTIONS

SCALE: | SHEET NO. 3 OF 4 SHEETS | STA. 10+00.00 | TO STA. 10+50.00

F.A.P. RTE.	SECTION	COUNTY	TOTAL SHEETS	SHEET NO.
103	27-1-VHB-1	ST. CLAIR	277	276
		CONTRACT NO.		
FED. ROAD DIST. NO.	ILLINOIS	FED. AID PROJECT		