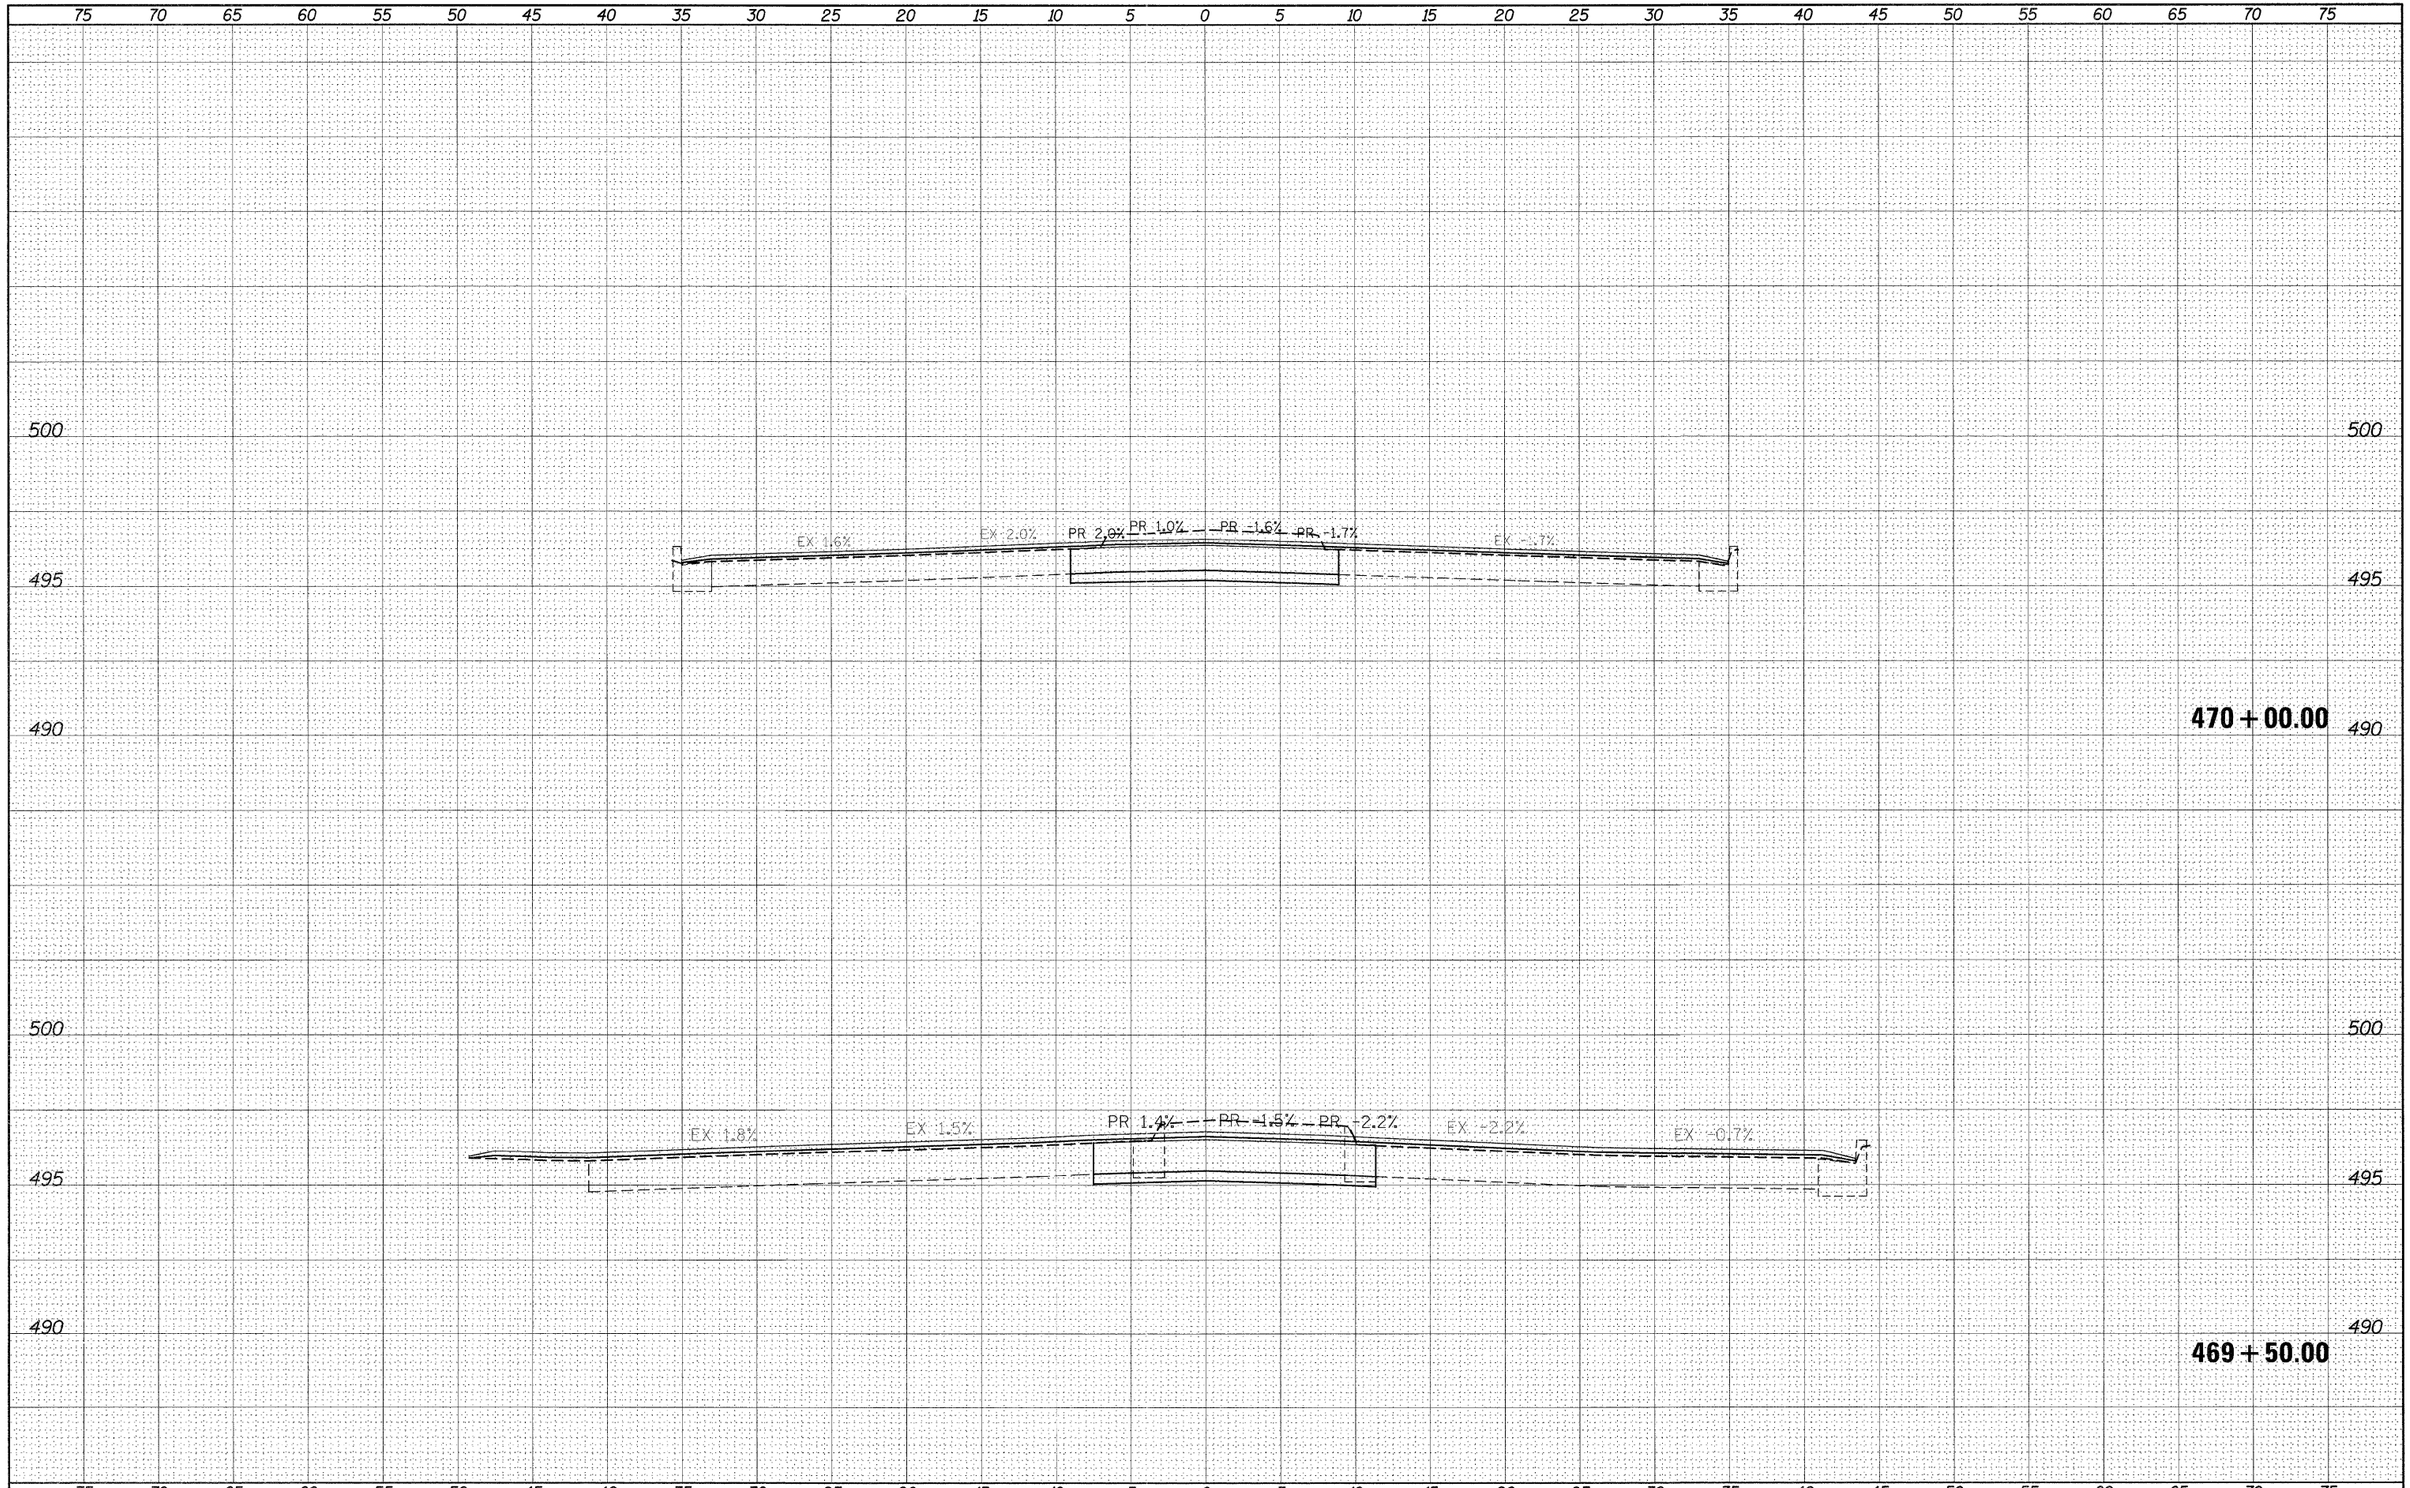

FINAL SURVEY	BY	DATE
SURVEYED		
PLOTTED		
TEMPLATE		
AREAS		
AREAS CHECKED		
NOTE BOOK NO.		

ORIGINAL SURVEY	BY	DATE
SURVEYED		
PLOTTED		
TEMPLATE		
AREAS		
AREAS CHECKED		
NOTE BOOK NO.		

FILE NAME = $FILEL$

USER NAME = $USER$
PLOT SCALE = $SCALE$
PLOT DATE = $DATE$

DESIGNED - ___
DRAWN - ___
CHECKED - ___
DATE - _____

REVISED - ___ _____
REVISED - ___ _____
REVISED - ___ _____
REVISED - ___ _____

STATE OF ILLINOIS
DEPARTMENT OF TRANSPORTATION

IL140/111 CROSS-SECTIONS

SCALE: _____ SHEET NO. __ OF ___ SHEETS STA. 469+50.00 TO STA. 470+00.00

FAP RTE.	SECTION	COUNTY	TOTAL SHEETS	SHEET NO.
785	(132-2,3,4, 133-1)RS	MADISON	122	92

CONTRACT NO. 76B80

ILLINOIS FED. AID PROJECT