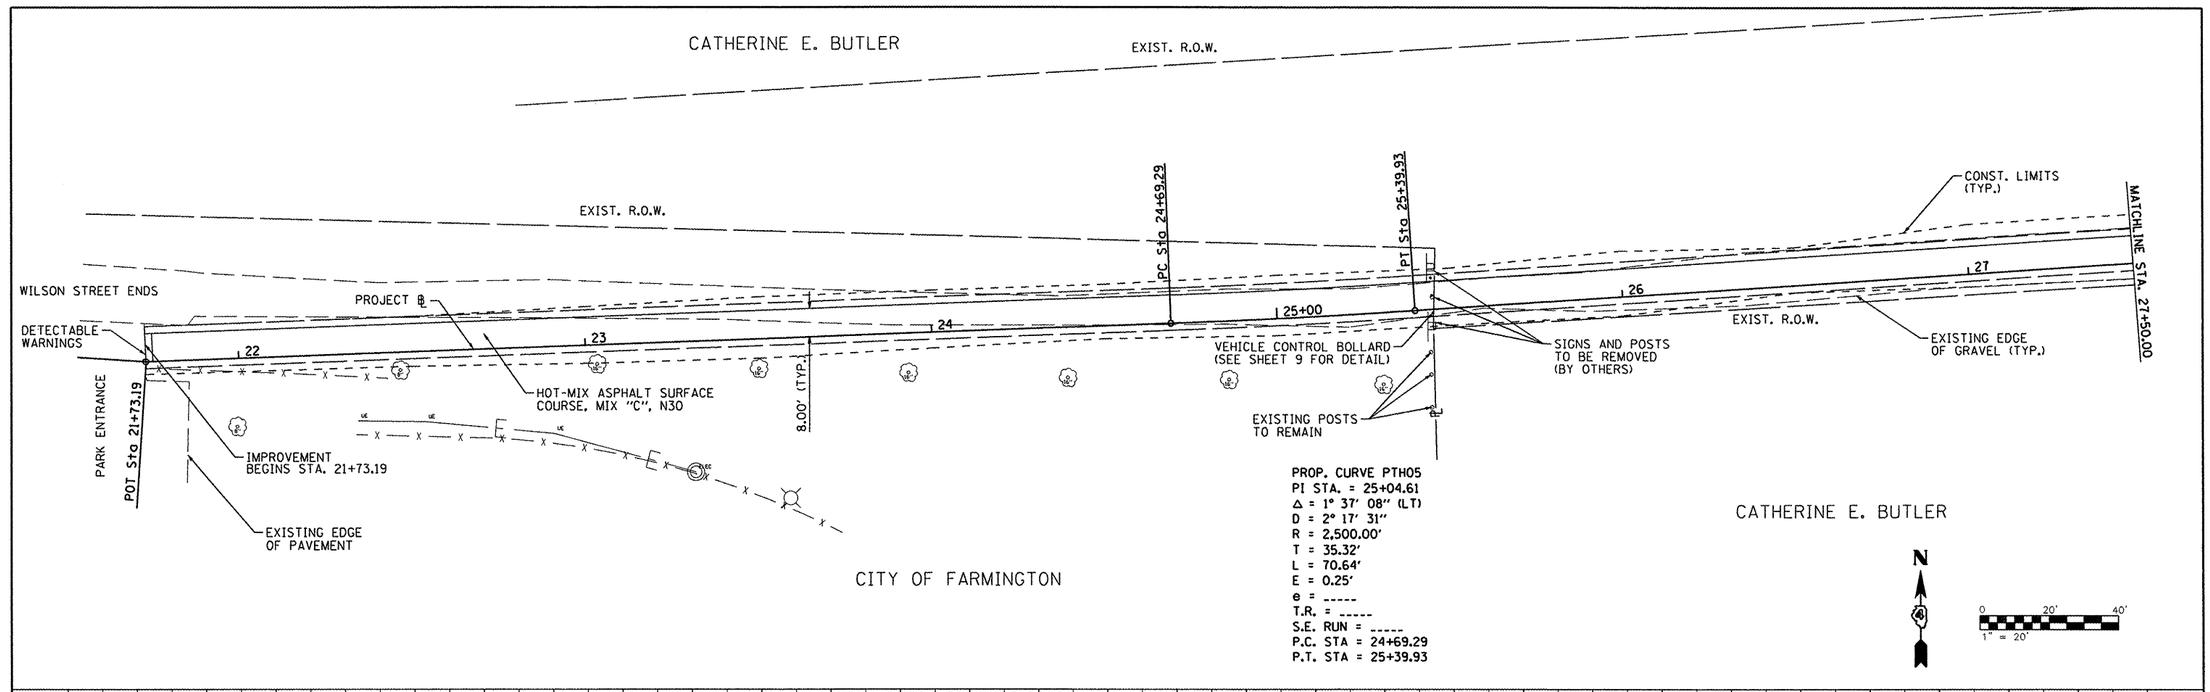

PLAN
NOTE BOOK NO. ____
SURVEYED ____
PLOTTED ____
ALIGNMENT CHECKED ____
RT. OF WAY CHECKED ____
CADD FILE NAME ____
BY ____ DATE ____

PROFILE
NOTE BOOK NO. ____
SURVEYED ____
PLOTTED ____
GRADES CHECKED ____
B.M. NOTED ____
STRUCTURE NOTATNS CHKD ____
BY ____ DATE ____

FILE NAME = s:\247\24710001 Farmington SRTS\CADD\CADD	USER NAME = jdspiller	DESIGNED - JDS	REVISED -
	Sheets\D489569-sht-planprof3.DGN	DRAWN - WLL	REVISED -
	PLOT SCALE = 40.0000 ' / IN.	CHECKED - GBM	REVISED -
	PLOT DATE = 11/8/2011	DATE -	REVISED -

STATE OF ILLINOIS
DEPARTMENT OF TRANSPORTATION

CITY OF FARMINGTON SRTS
PLAN AND PROFILE

SCALE: | SHEET NO. OF SHEETS | STA. TO STA.

SECTION	COUNTY	TOTAL SHEETS	SHEET NO.
08-00032-00-SW	FULTON	16	5
	CONTRACT NO. 89569		
	ILLINOIS FED. AID PROJECT		