CATHERINE E. BUTLER

EXIST. R.O.W.

NOTES:

1. CROSS WALK STRIPING ALREADY EXISTS ACROSS LIGHTFOOT RD. THE EXISTING STRIPING WILL REMAIN AND NEW STRIPING WILL NOT BE PLACED.

2. THE LIMITS OF THE DRIVEWAY PAVEMENT REMOVAL SHALL BE SAW CUT FULL DEPTH.

HOT-MIX ASPHALT SURFACE COURSE, MIX "C", N30 (TYP.)

HMA SURF COURSE, MIX "C, N30

CONST. LIMITS (TYP.)

PT Sta 34+39.54

8.00' (TYP.)

PROPOSED ℄

MATCHLINE STA. 33+50.00

I 34

I 35+00

EXISTING EDGE OF GRAVEL (TYP.)

SIGNS AND POSTS TO BE REMOVED (BY OTHERS)

STA. 35+65.00, 4.0' LT VEHICLE CONTROL BOLLARD (SEE SHEET 9 FOR DETAIL)

SEE WEST CURB RAMP ELEVATION DETAIL THIS SHEET

END CURB CUT STA. 35+90.14, 2.0' RT

LIGHTFOOT ROAD

EXISTING DEPRESSED CURB

BEGIN CURB CUT STA. 35+82.14, 10.0' LT

DETECTABLE WARNINGS

HMA SURF CSE, MIX "C, N30

PROPOSED CURB CUT

I 36

I 37

EXIST. R.O.W.

CATHERINE E. BUTLER

LEGEND

DRIVEWAY PAVEMENT REMOVAL

PCC DRIVEWAY, PAVEMENT 8 INCH

STA. 36+62.00, 4.0' LT VEHICLE CONTROL BOLLARD (SEE SHEET 9 FOR DETAIL)

HMA SURF COURSE, MIX "C, N30

POT Sta 37+21.34

FARMINGTON SCHOOL DISTRICT

SCHOOL ENTRANCE

PCC SIDEWALK, 4 INCH

SEE ELEVATION DETAIL THIS SHEET

SEE EAST CURB RAMP ELEVATION DETAIL THIS SHEET

PROPOSED ℄

EXISTING SIDEWALK AT SCHOOL

PCC SIDEWALK, 4 INCH

POT Sta 37+87.86

3.0' (TYP.)

5.0' (TYP.)

MATCHLINE STA. 38+00.00

FARMINGTON SCHOOL DISTRICT

EXIST. R.O.W.

CATHERINE E. BUTLER

N

0 20' 40'

1" = 20'

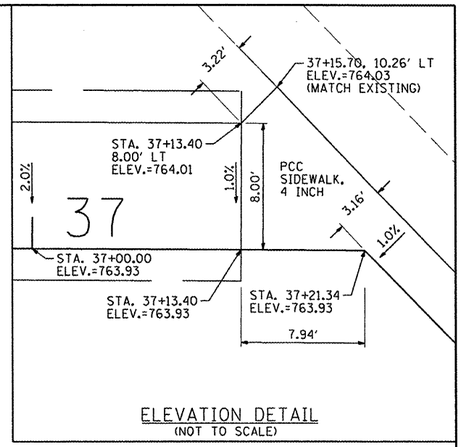

ELEVATION DETAIL
(NOT TO SCALE)

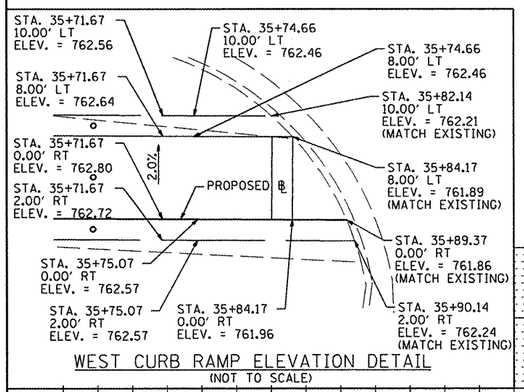

WEST CURB RAMP ELEVATION DETAIL
(NOT TO SCALE)

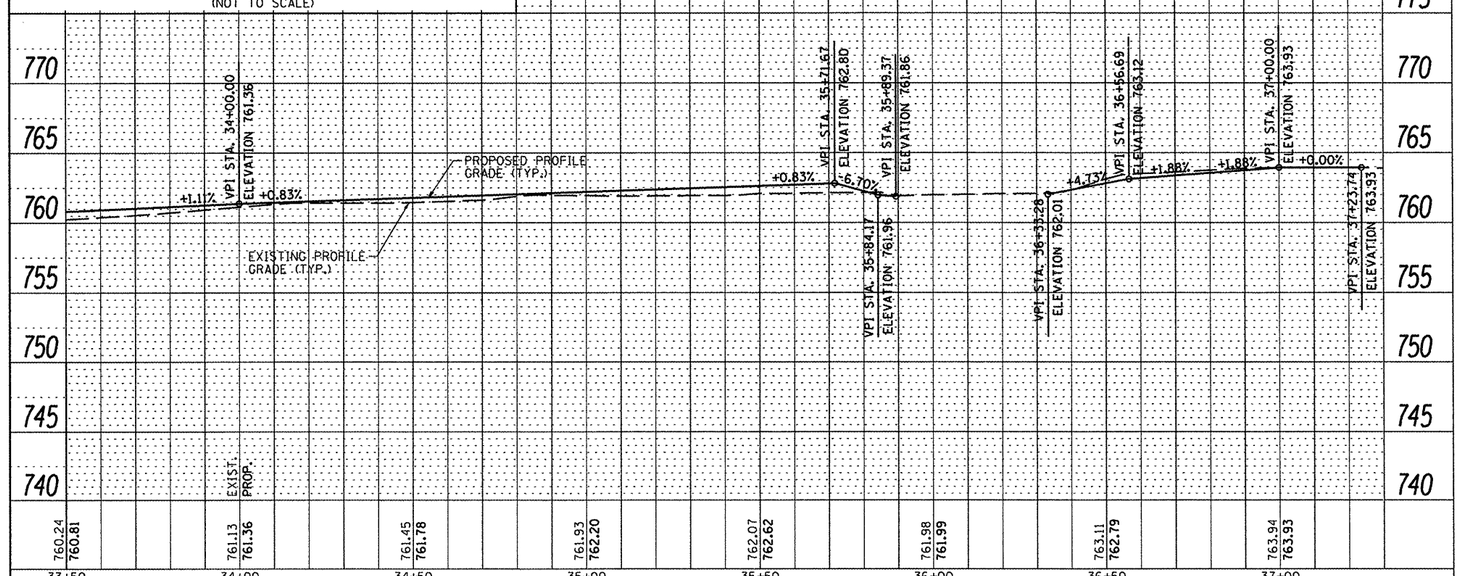

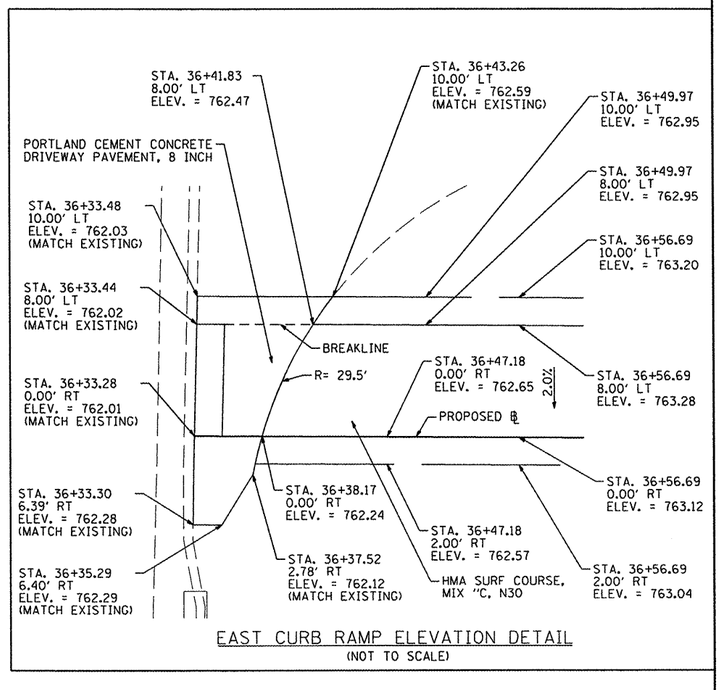

EAST CURB RAMP ELEVATION DETAIL
(NOT TO SCALE)

FILE NAME = s:\247\2471001 Farmington SRTS\CADD\CADD Sheets\D489569-sht-planprof5.DGN	USER NAME = jdspiller	DESIGNED - JDS	REVISED -
		DRAWN - WLL	REVISED -
	PLOT SCALE = 40.0000 ' / IN.	CHECKED - GBM	REVISED -
	PLOT DATE = 11/8/2011	DATE -	REVISED -

STATE OF ILLINOIS
DEPARTMENT OF TRANSPORTATION

CITY OF FARMINGTON SRTS
PLAN AND PROFILE

SCALE: | SHEET NO. OF SHEETS | STA. TO STA.

SECTION	COUNTY	TOTAL SHEETS	SHEET NO.
08-00032-00-SW	FULTON	16	7
	CONTRACT NO. 89569		
	ILLINOIS FED. AID PROJECT		

PLAN: SURVEYED | PLOTTED | ALIGNMENT CHECKED | BM. NOTED | NOTE BOOK | NO. | BY | DATE

PROFILE: SURVEYED | PLOTTED | CHECKED | BM. NOTED | STRUCTURE NOTATIONS CHKD | NOTE BOOK | NO. | BY | DATE