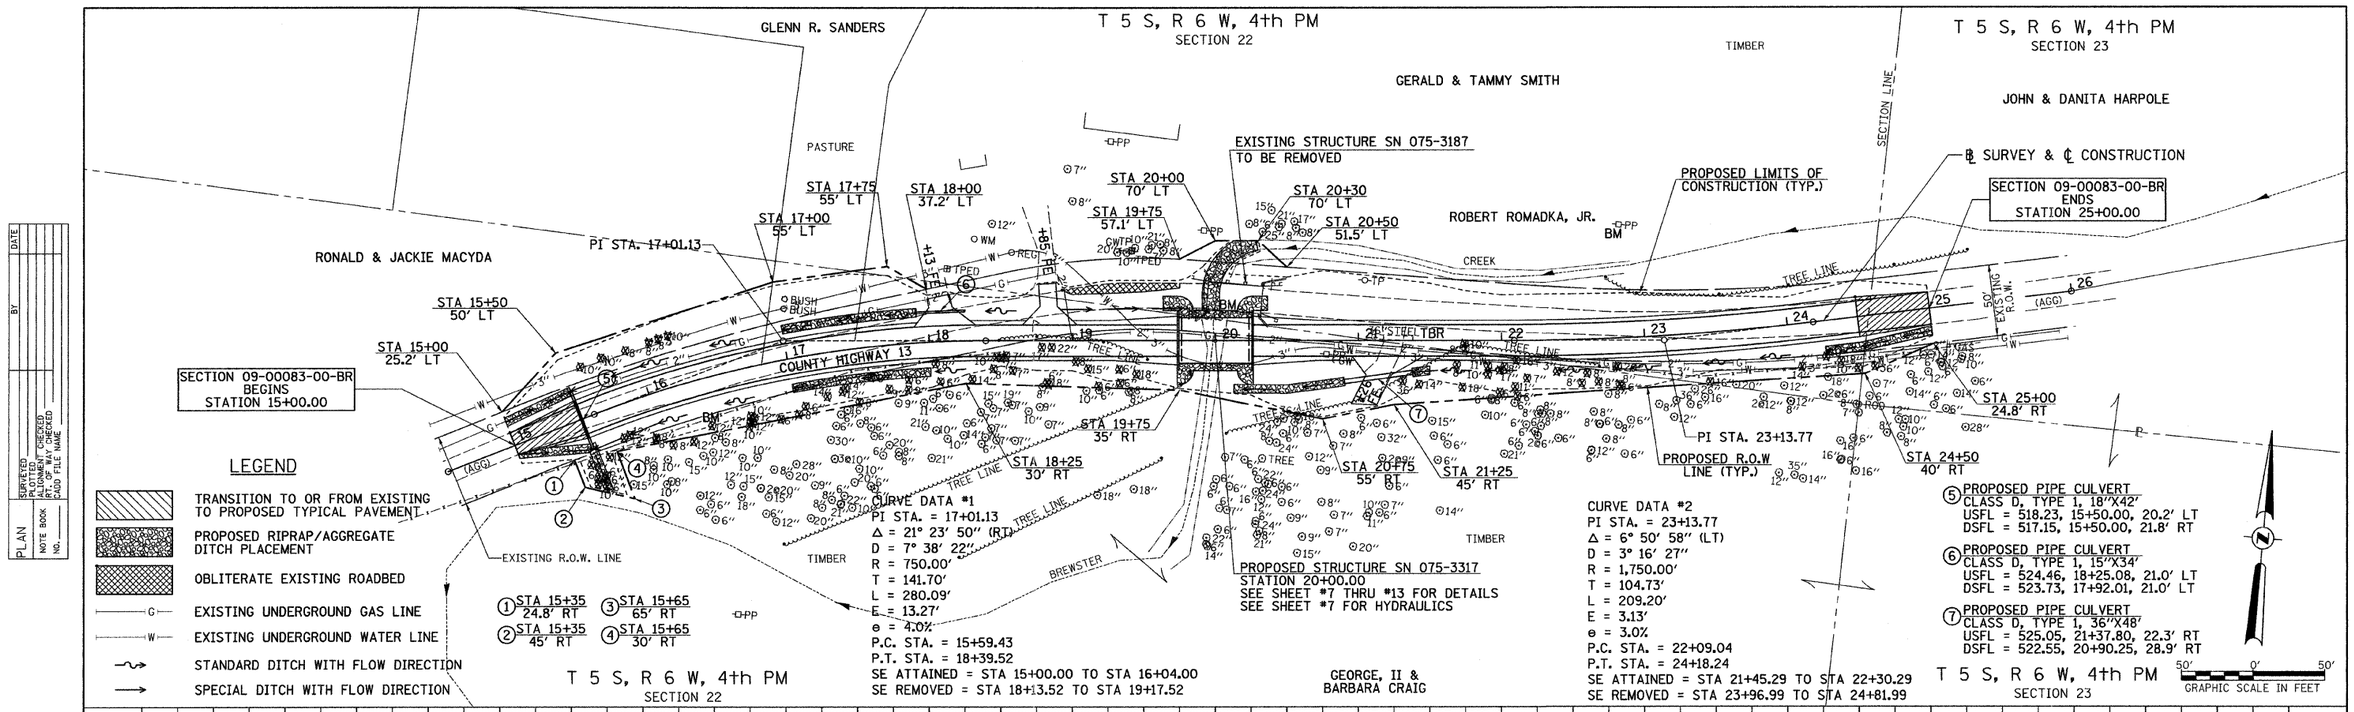

FILE NAME = V:\Bridge\2698-Pike\2698p001.dgn	USER NAME = othomas	DESIGNED -	REVISED -
		DRAWN -	REVISED -
	PLOT SCALE = 50.00 ' / IN.	CHECKED -	REVISED -
	PLOT DATE = 3/28/2011	DATE -	REVISED -

PIKE COUNTY
COUNTY HIGHWAY 13
OVER BREWSTER CREEK

PLAN AND PLOT

SCALE: 1"=50' | SHEET NO. 1 OF 1 SHEETS | STA. 15+00.00 TO STA. 25+00.00

F.A.S. RTE.	SECTION	COUNTY	TOTAL SHEETS	SHEET NO.
597	09-00083-00-BR	PIKE	26	6
		CONTRACT NO. 93550		
FED. ROAD DIST. NO. 7	ILLINOIS	FED. AID PROJECT BRS-0597(103)		