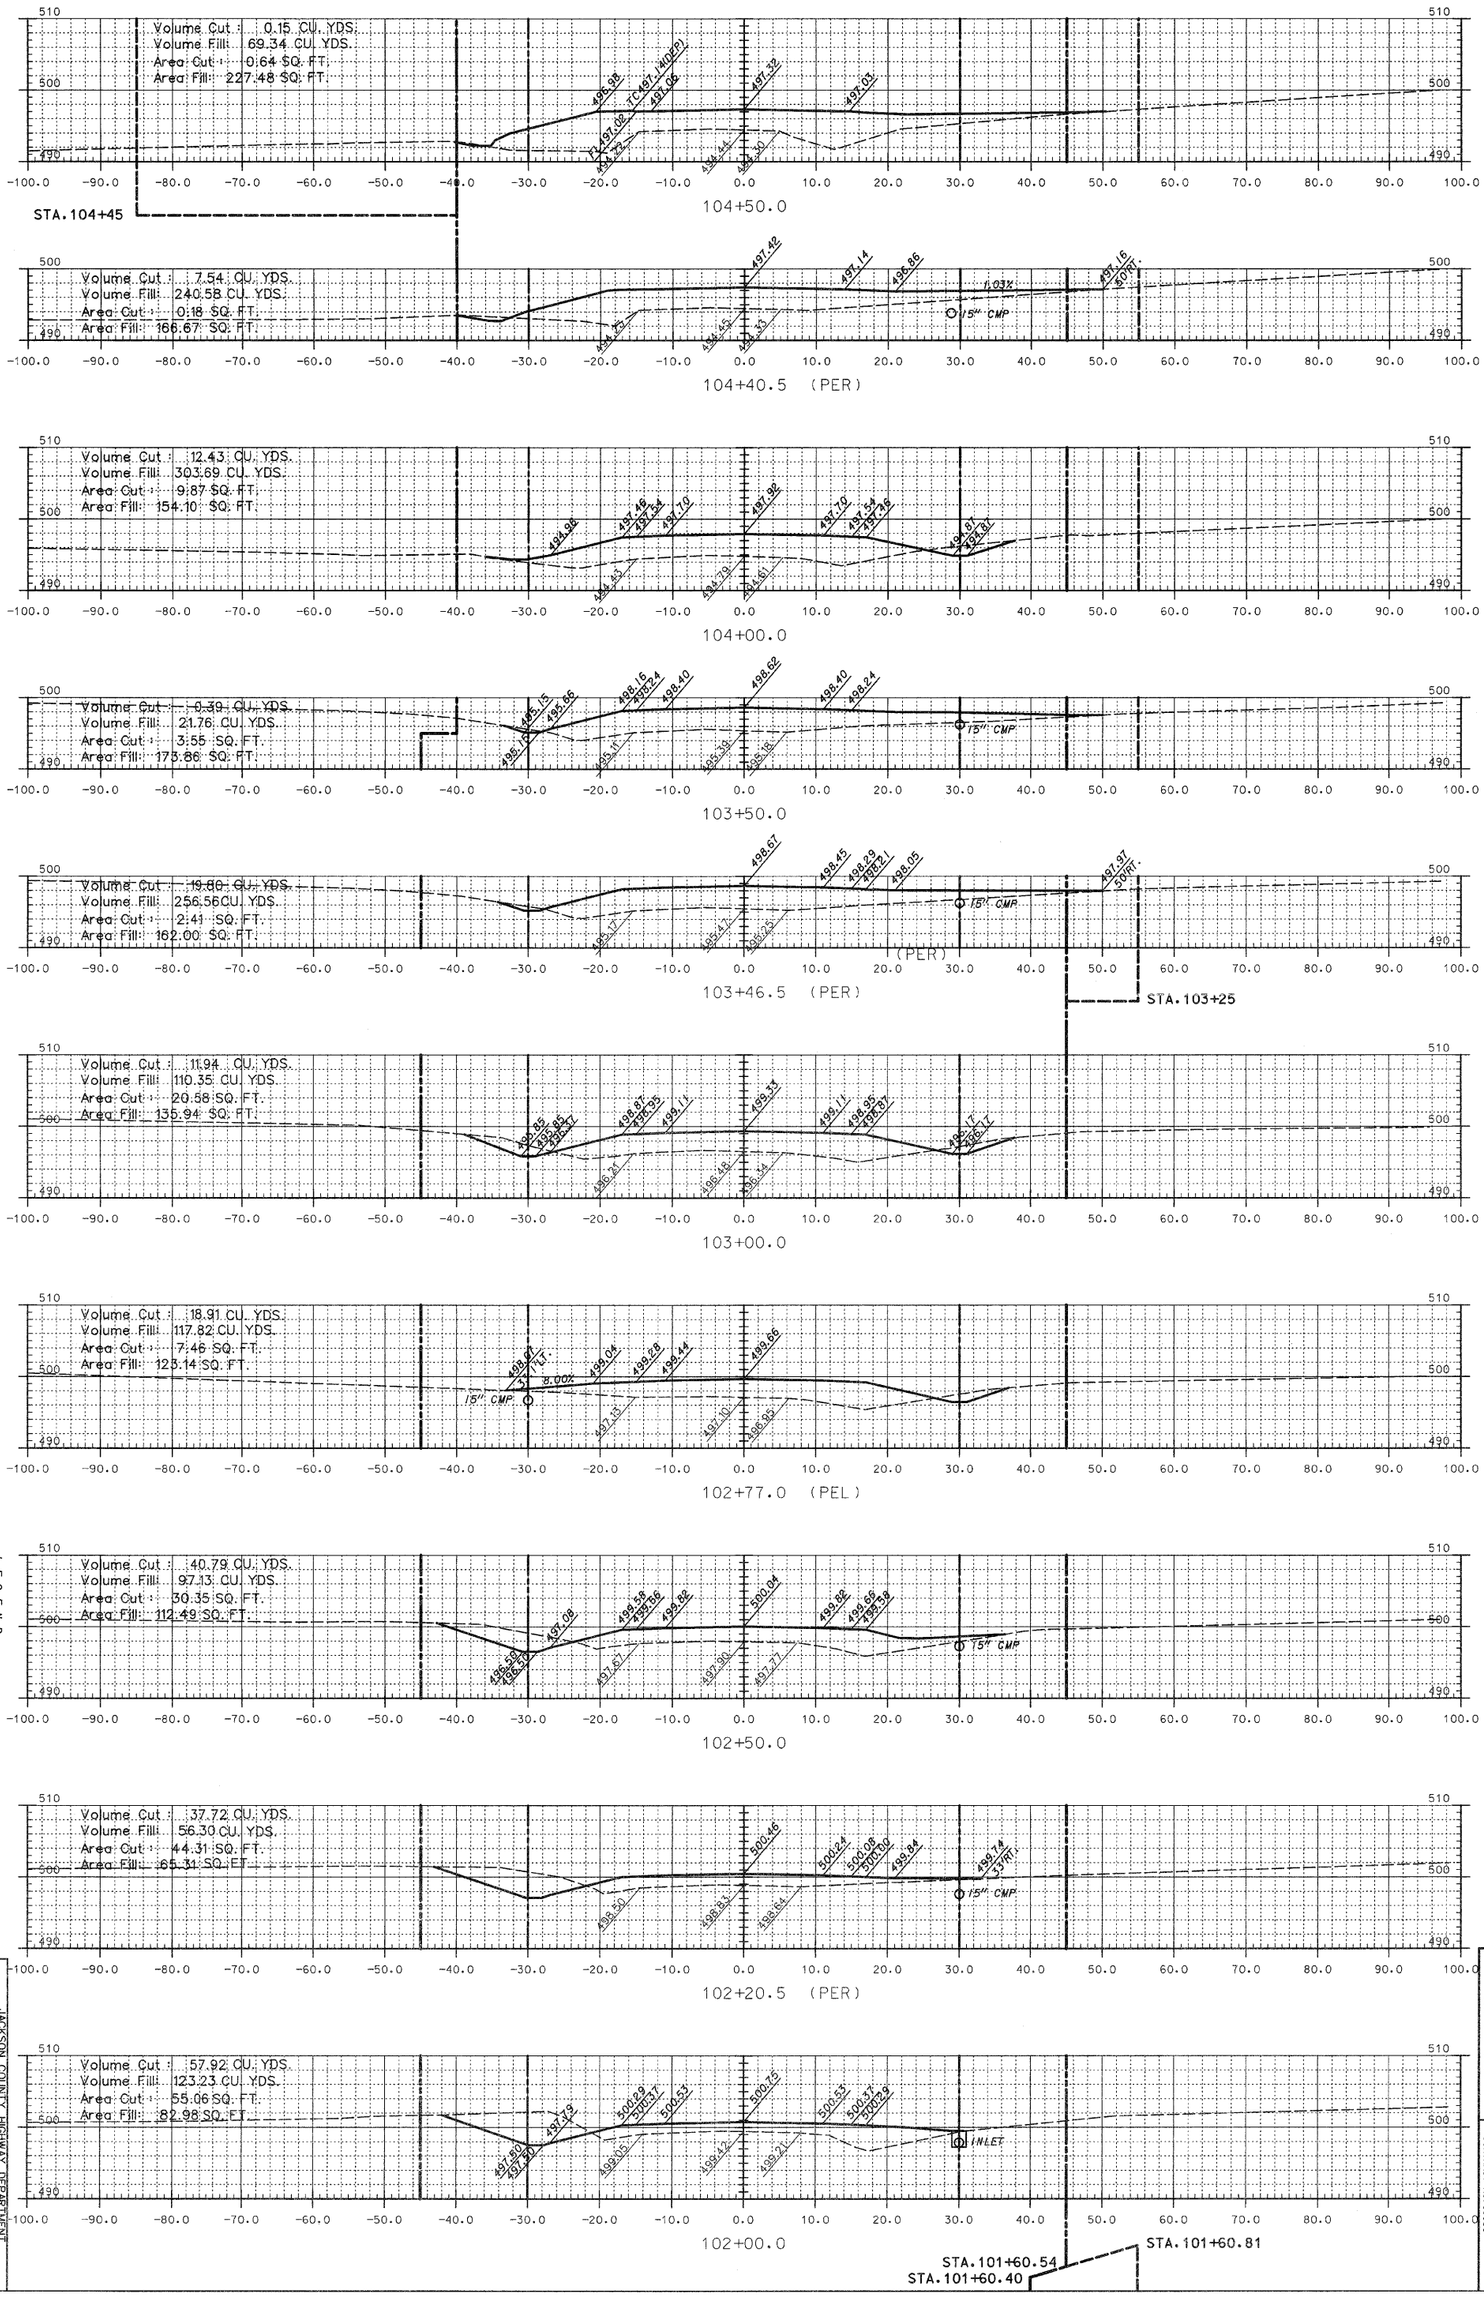

NOTE: QUANTITIES SHOWN ARE TO FINISH GRADE. THE ROADWAY MATERIAL IS INCLUDED IN THE QUANTITIES.

LEGEND
- EXISTING RIGHT-OF-WAY
- NEW RIGHT-OF-WAY
- TEMPORARY USE PERMIT

JACKSON COUNTY HIGHWAY DEPARTMENT
JACKSON COUNTY, ILLINOIS
BOSKYDELL ROAD

CROSS SECTIONS - STA. 102+00 TO STA. 104+50

ROUTE	SECTION	COUNTY	TOWNSHIP	TOTAL SHEETS	SHEET NUMBER
FAS 1919	06-00144-00-WR	JACKSON	MAKANDA	91	79

JOB NO. C-99-579-06
BOSKYDELL ROAD
PROJECT NO. SR-1919(106)
CONTRACT NO. 99338