FAU RTE	SECTION	COUNTY	TOTAL SHEETS	SHEET NO
1300	58RS-3	COOK	23	9
STA.		TO STA.		
FED. ROAD DIST NO 7	ILLINOIS	FED AID PROJECT		

60468

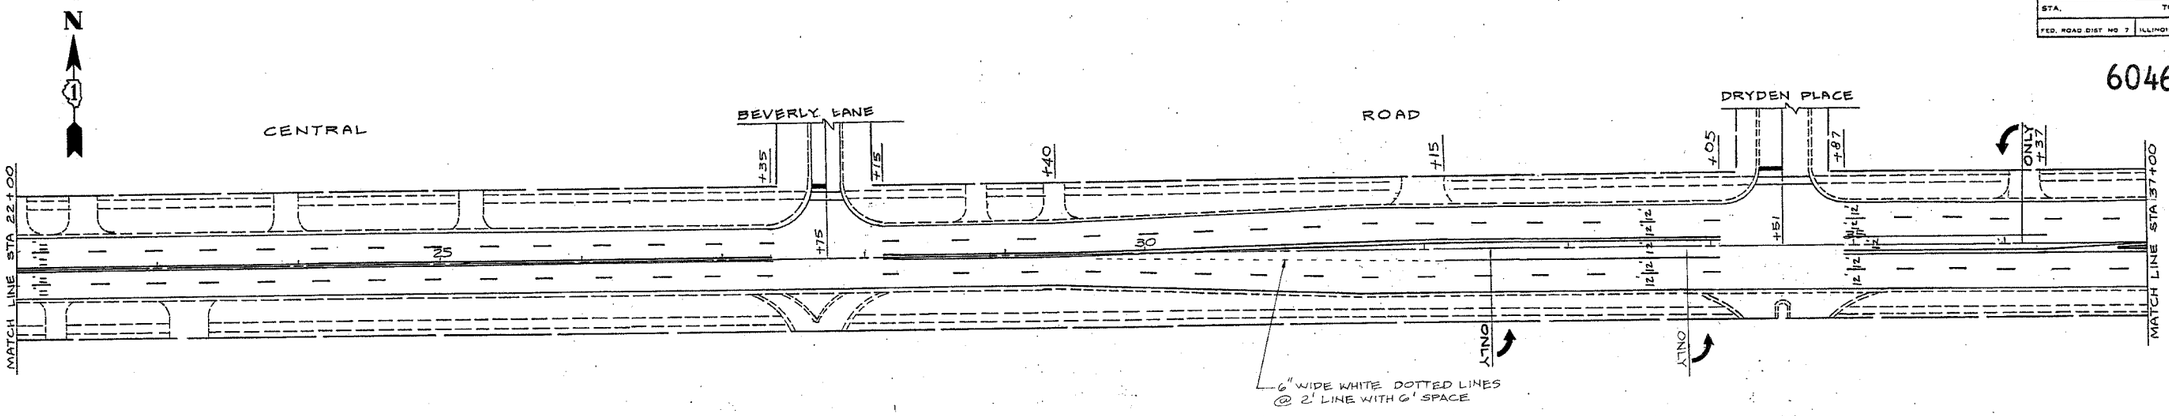

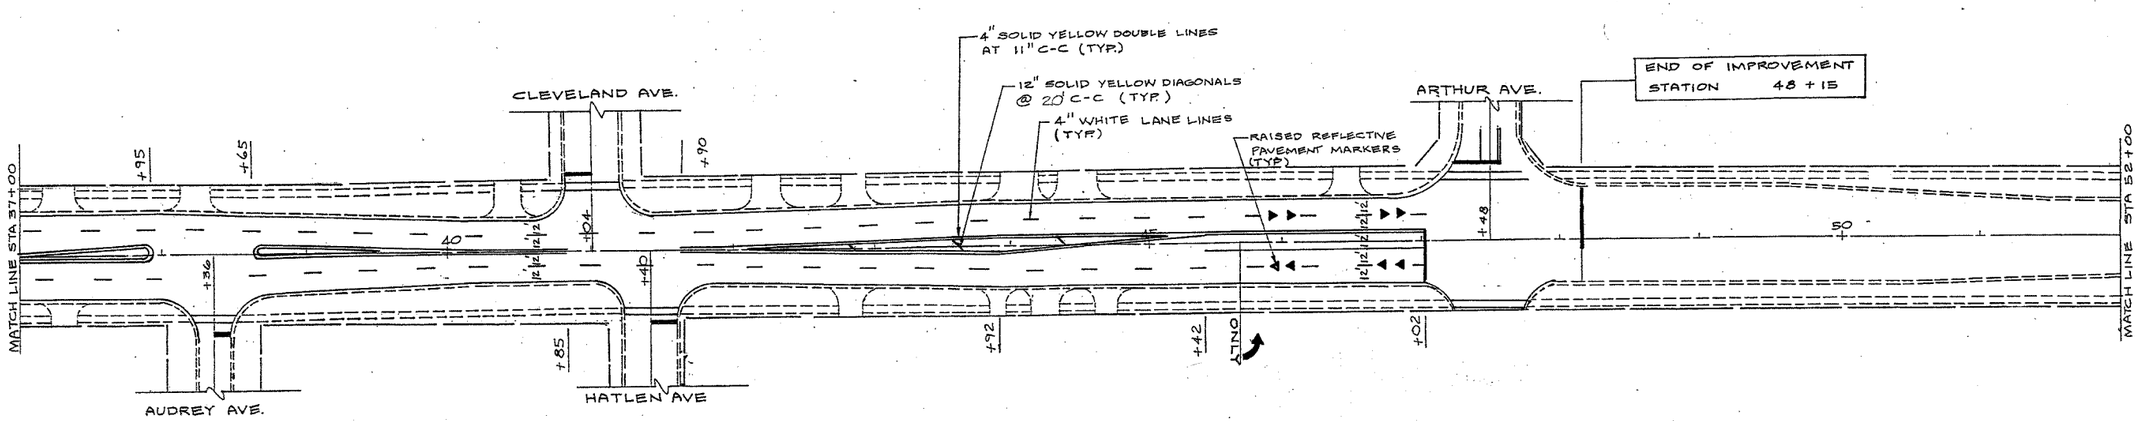

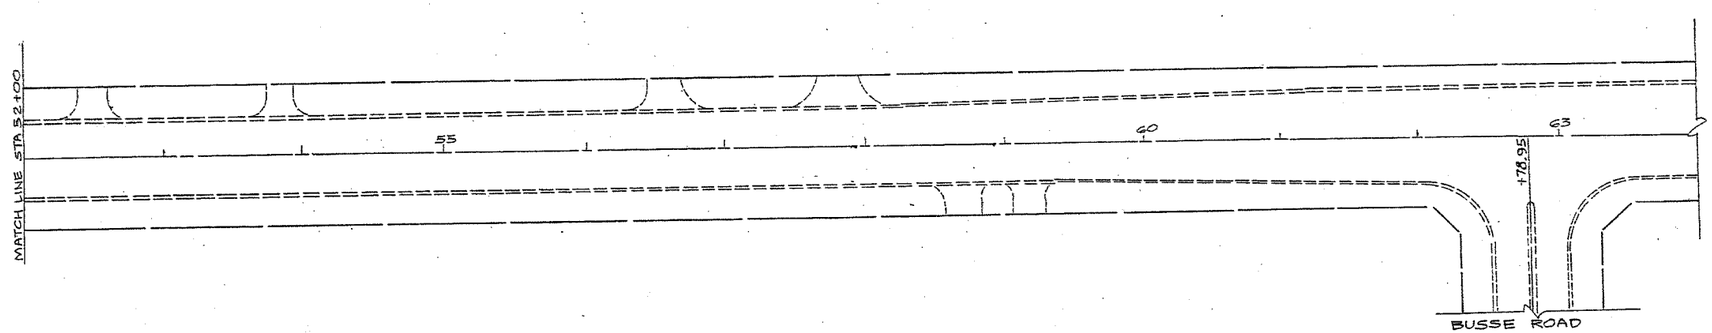

REVISIONS	
NAME	DATE

ILLINOIS DEPARTMENT OF TRANSPORTATION

CENTRAL ROAD

KIRCHOFF RD. TO BUSSE RD.

PAVEMENT MARKING AND DETECTOR LOOP REPLACEMENT

SCALE: VERT. HORIZ.

DRAWN BY

DATE

CHECKED BY