| F. A. RTE. | SECTION | COUNTY | TOTAL SHEETS | SHEET NO. |
|---|---|---|---|---|
| 3524 | 86Y-RS-2 | COOK | 29 | -12 |
| STA. | | TO STA. | | |
| FED. ROAD DIST. NO. 7 | ILLINOIS | FED. AID PROJECT | | |

SCHEDULE OF QUANTITIES
MAGNETIC DETECTOR AND LOOP DETECTOR REPLACEMENT

| QUANTITY | UNIT | PAY ITEM |
|---|---|---|
| 2067.0 | FOOT | ELECTRIC CABLE IN CONDUIT, LEAD-IN, NO. 14 1 PAIR |
| 4.0 | EACH | INDUCTIVE LOOP DETECTOR |
| 264.0 | FOOT | DETECTOR LOOP, TYPE I |
| 282.0 | FOOT | DETECTOR LOOP REPLACEMENT |
| 1 | EACH | MAINTENANCE OF EXISTING TRAFFIC SIGNAL INSTALLATION |
| 54.0 | FOOT | TRENCH AND BACKFILL FOR ELECTRICAL WORK |
| 8.0 | EACH | DRILL EXISTING HANDHOLE |
| 1840.0 | FOOT | REMOVE ELECTRICAL CABLE FROM CONDUIT |

* Incidental - See Specifications Provided

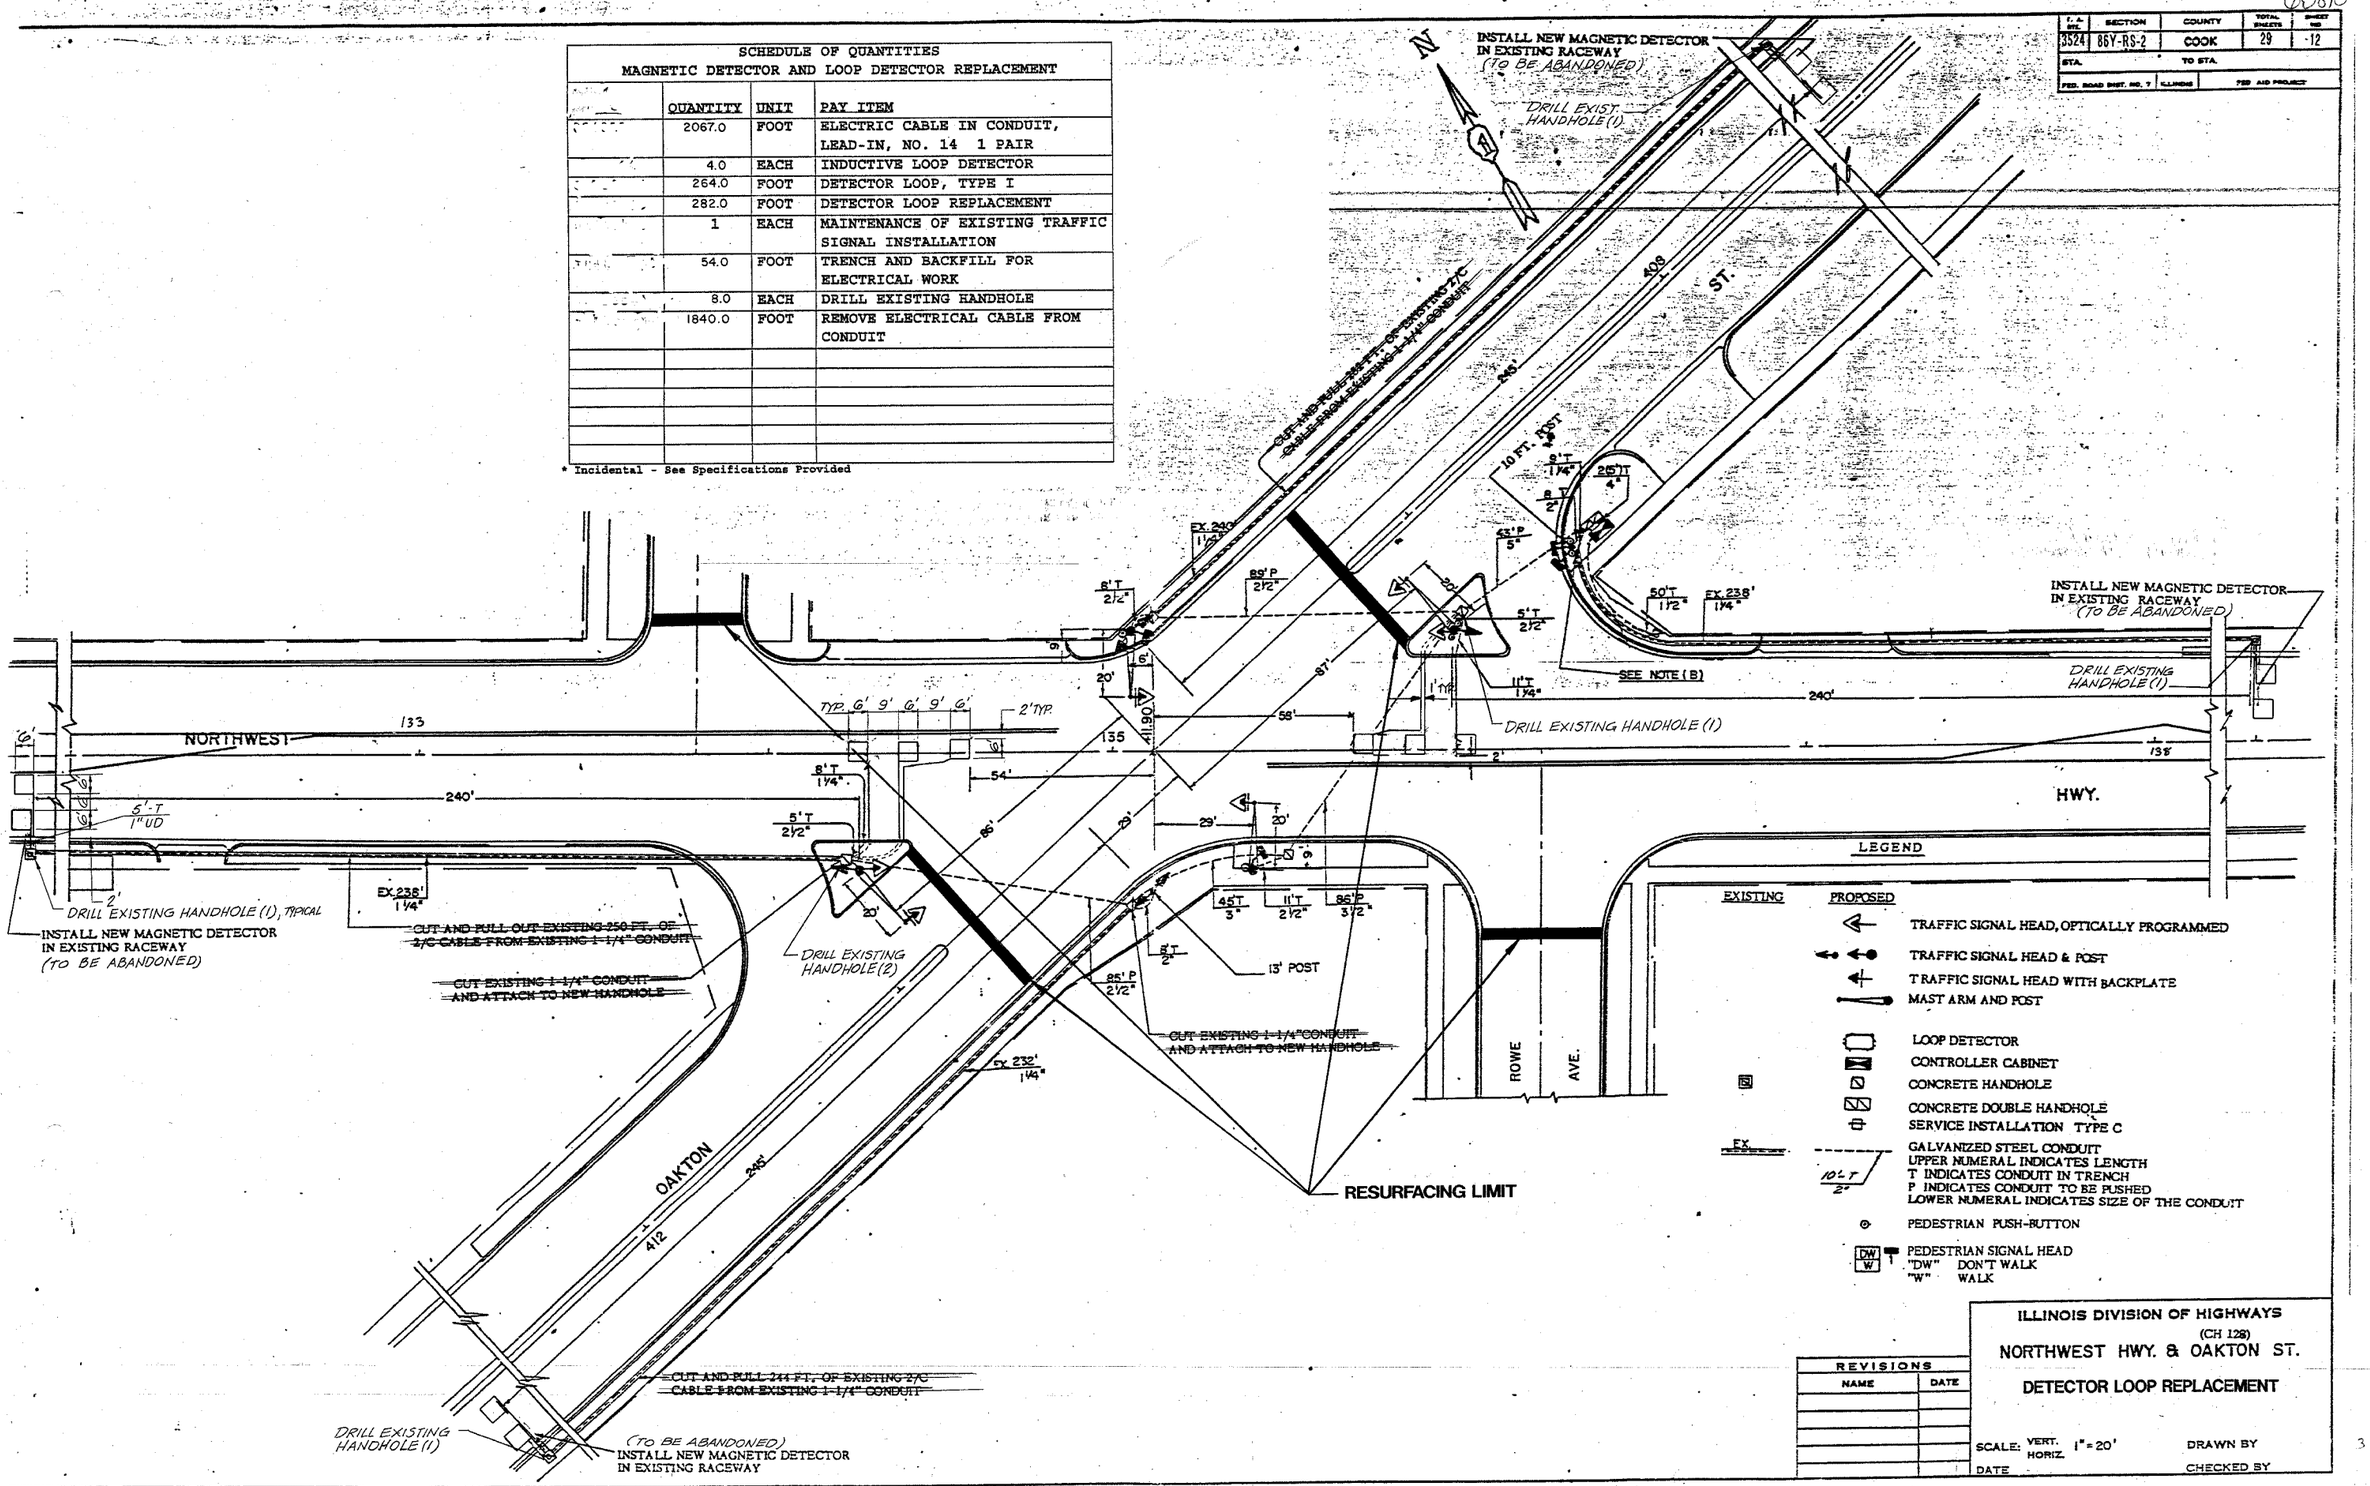


| REVISIONS | |
|---|---|
| NAME | DATE |
| | |

ILLINOIS DIVISION OF HIGHWAYS
(CH 128)
NORTHWEST HWY. & OAKTON ST.
DETECTOR LOOP REPLACEMENT

SCALE: VERT. 1" = 20' HORIZ.
DRAWN BY
DATE
CHECKED BY