60810

F.A. RTE.	SECTION	COUNTY	TOTAL SHEETS	SHEET NO.
13524	86Y-RS-2	COOK	24	15
	STA.		TO STA.	

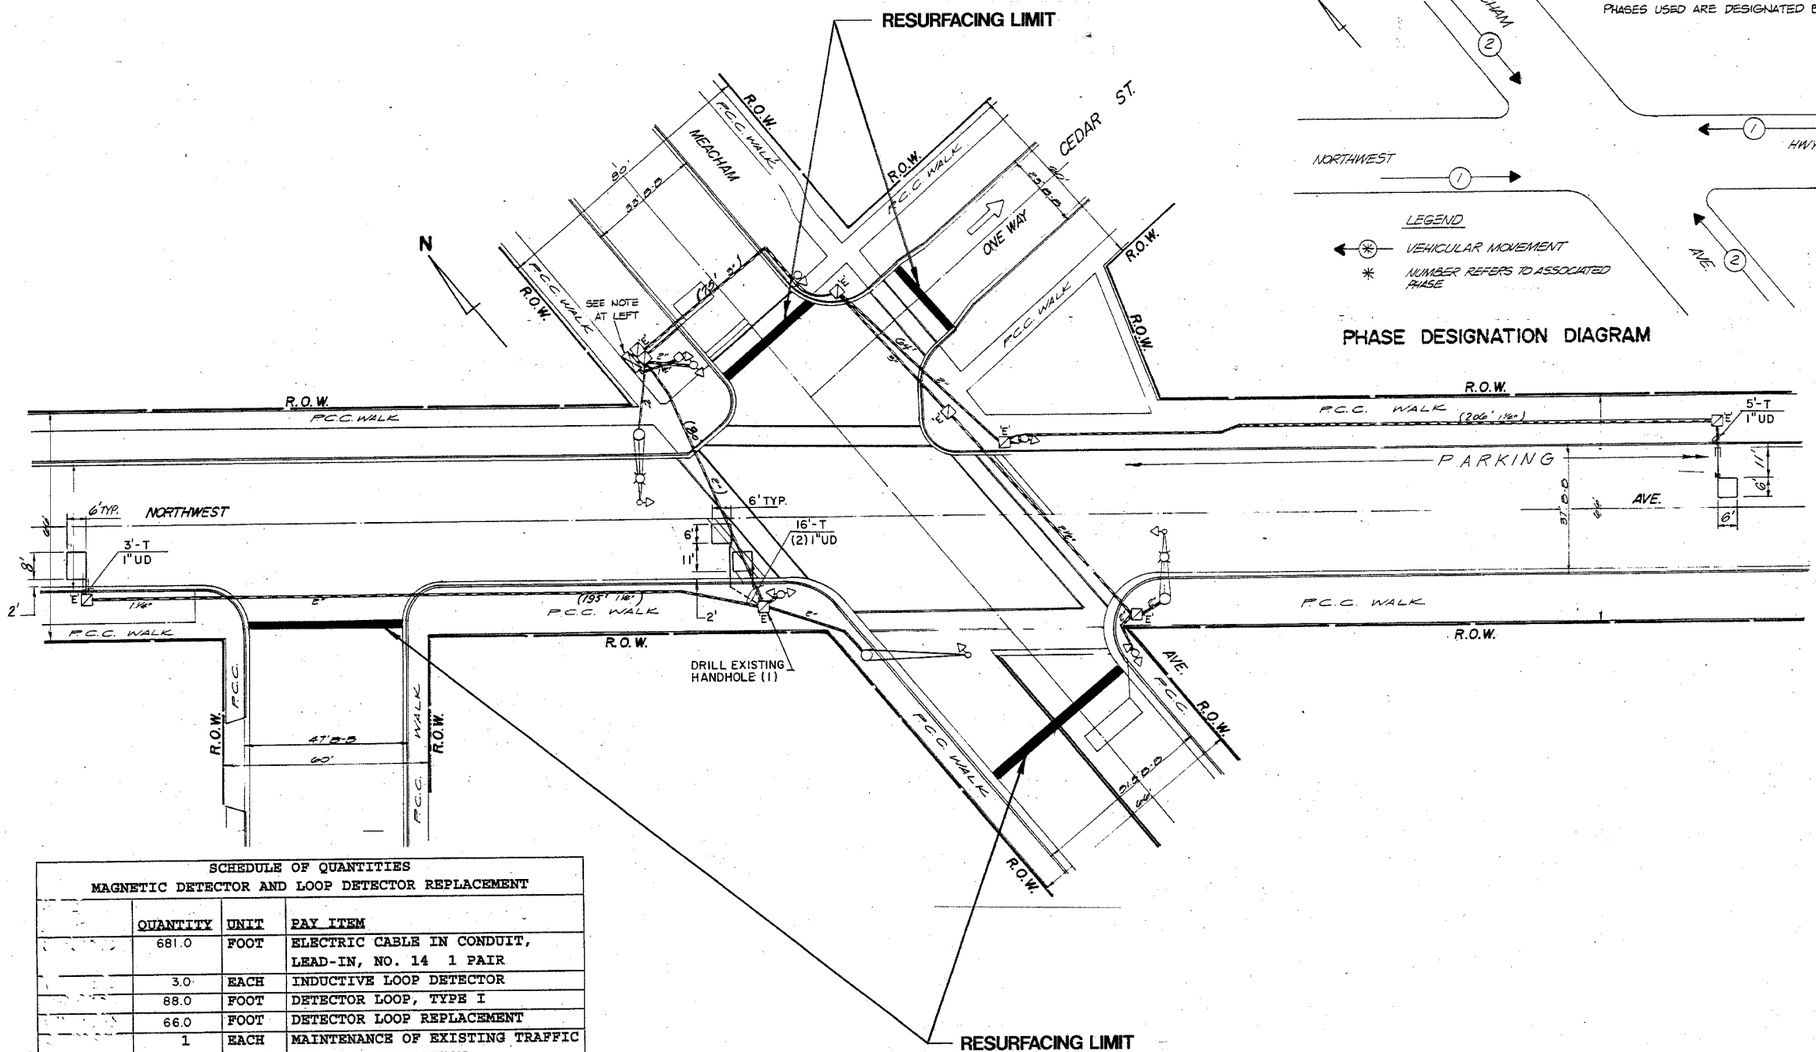

CONTROLLER SEQUENCE I

REFERRING TO STANDARD 2393, THE VEHICULAR PHASES USED ARE DESIGNATED BELOW

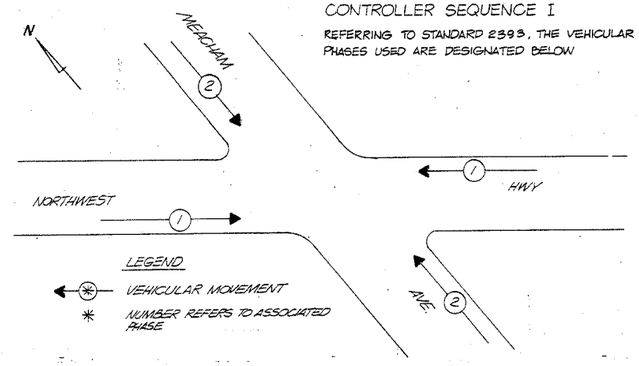

PHASE DESIGNATION DIAGRAM

SCHEDULE OF QUANTITIES
MAGNETIC DETECTOR AND LOOP DETECTOR REPLACEMENT

	QUANTITY	UNIT	PAY ITEM
	681.0	FOOT	ELECTRIC CABLE IN CONDUIT, LEAD-IN, NO. 14 1 PAIR
	3.0	EACH	INDUCTIVE LOOP DETECTOR
	88.0	FOOT	DETECTOR LOOP, TYPE I
	66.0	FOOT	DETECTOR LOOP REPLACEMENT
	1	EACH	MAINTENANCE OF EXISTING TRAFFIC SIGNAL INSTALLATION
	15.0	FOOT	TRENCH AND BACKFILL FOR ELECTRICAL WORK
	1.0	EACH	DRILL EXISTING HANDHOLE
	620.0	FOOT	REMOVE ELECTRICAL CABLE FROM CONDUIT

* Incidental - See Specifications Provided

NOTE:
THIS PLAN IS FOR THE PURPOSE OF REPLACING THE DETECTOR LOOPS ONLY. ALL OTHER INFORMATION SHOWN IS NOT RELATED AND WILL BE DISREGARDED.

DETECTOR LOOP REPLACEMENT

Ciorba Group, Inc.
CONSULTING ENGINEERS
5507 N. CUMBERLAND AVENUE
CHICAGO, ILLINOIS 60656
(312) 775-4009

SCALE

BOOK ____ PAGE ____

DATE	BY	REVISIONS

DESIGNED BY		DATE
DRAWN BY		DATE
CHECKED BY		DATE

CITY OF PARK RIDGE, ILLINOIS

TRAFFIC SIGNAL CONTROLLER MODIFICATION AT THE INTERSECTION OF NORTHWEST HIGHWAY & MEACHAM ROAD

DRAWING NO. 6 OF ____

FILE NO.