F.A.I. RTE.	SECTION	COUNTY	TOTAL SHEETS	SHEET NO.
90/94	2003-031I	COOK	476	457
STA.		TO STA.		
FED. ROAD DIST. NO.	ILLINOIS	FED. AID PROJECT		

62583

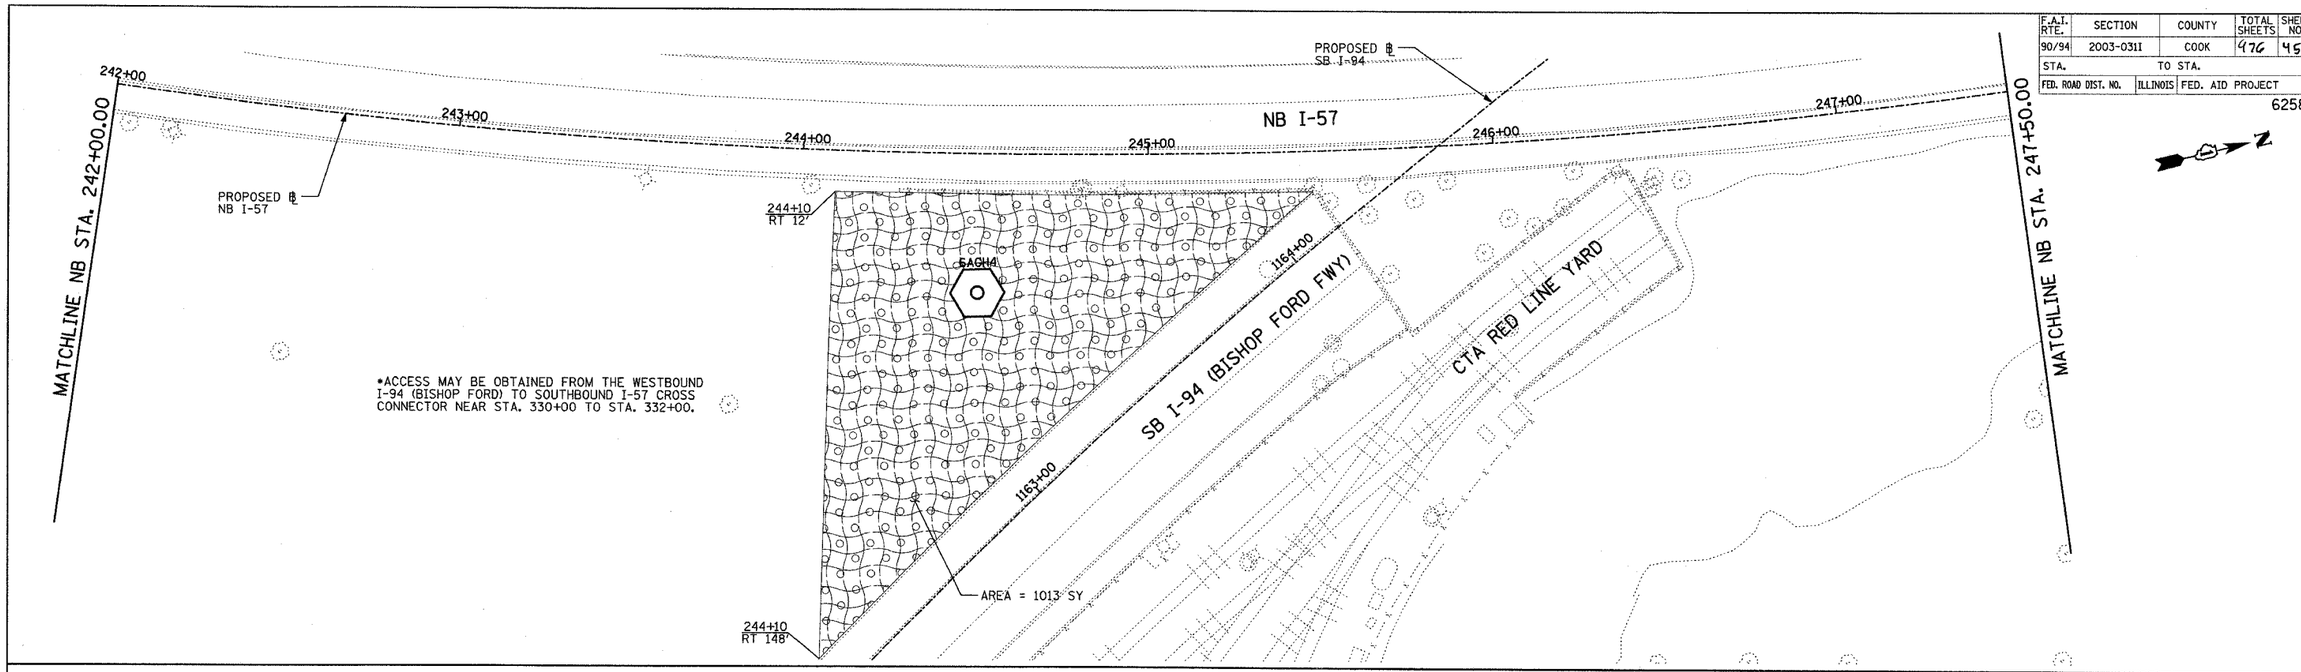

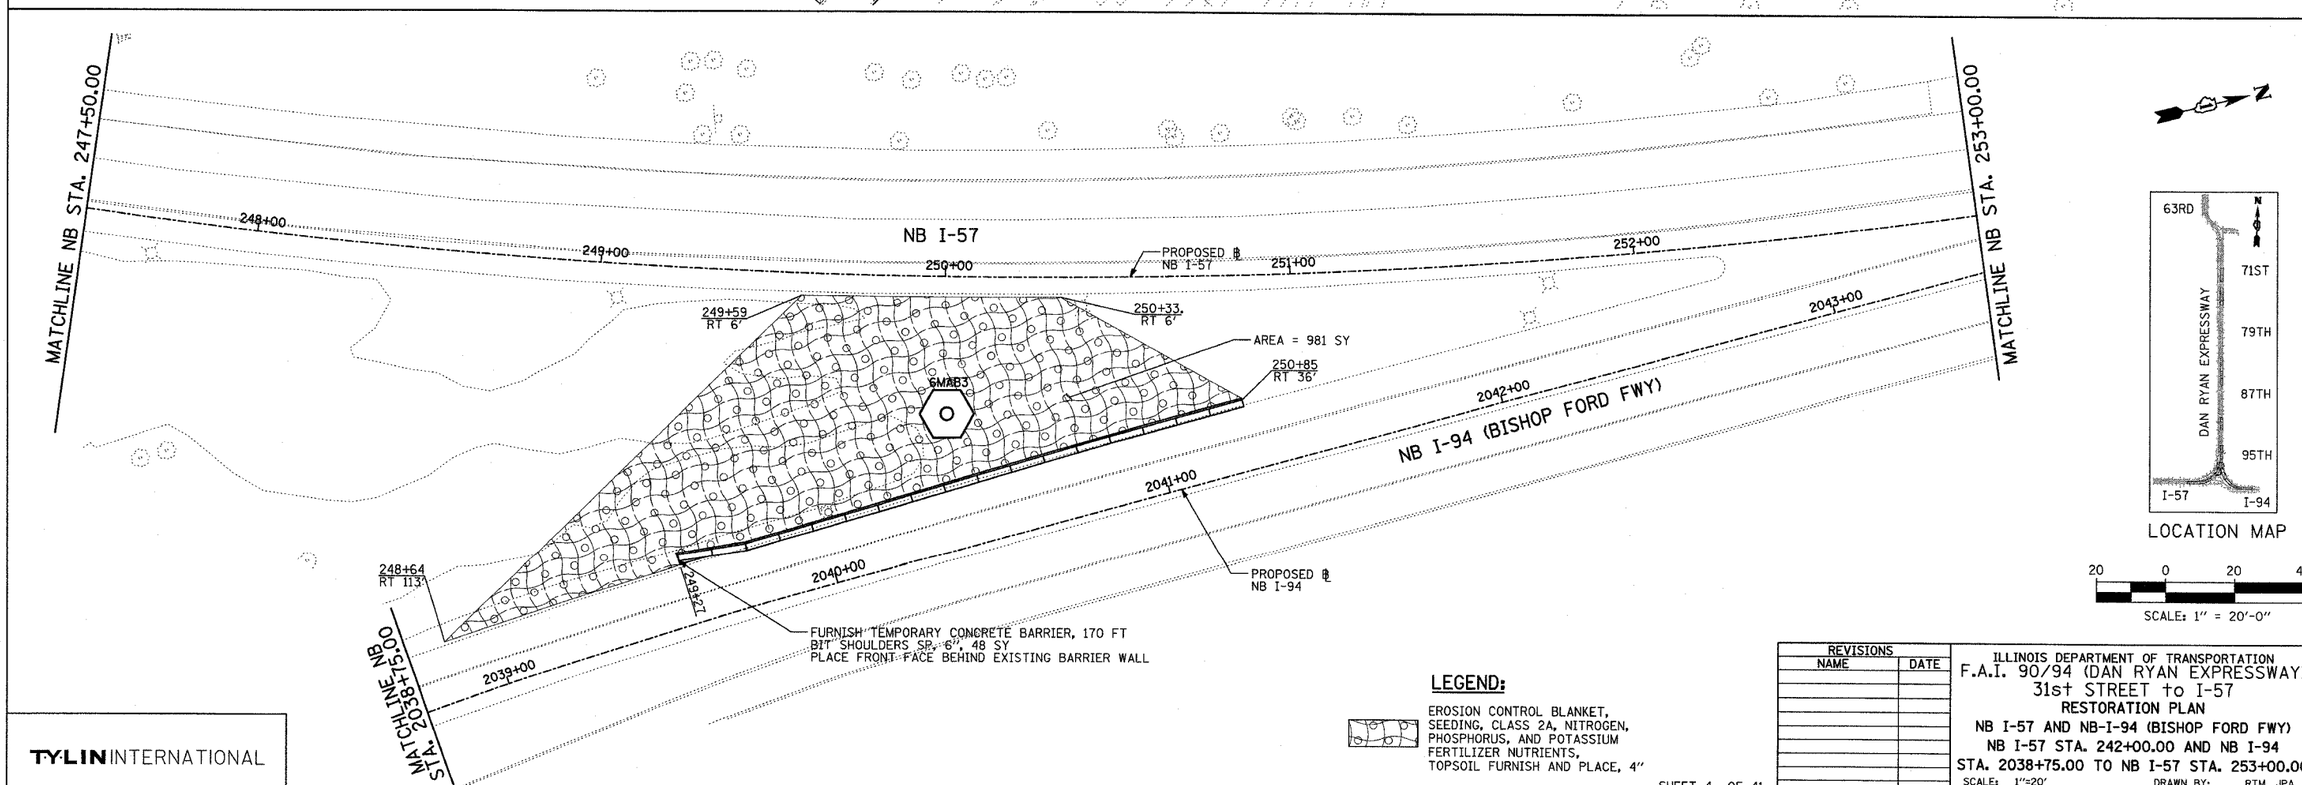

LEGEND:

EROSION CONTROL BLANKET, SEEDING, CLASS 2A, NITROGEN, PHOSPHORUS, AND POTASSIUM FERTILIZER NUTRIENTS, TOPSOIL FURNISH AND PLACE, 4"

TYLIN INTERNATIONAL

SHEET 4 OF 41

REVISIONS	
NAME	DATE

ILLINOIS DEPARTMENT OF TRANSPORTATION

F.A.I. 90/94 (DAN RYAN EXPRESSWAY)

31st STREET to I-57

RESTORATION PLAN

NB I-57 AND NB-I-94 (BISHOP FORD FWY)

NB I-57 STA. 242+00.00 AND NB I-94

STA. 2038+75.00 TO NB I-57 STA. 253+00.00

SCALE: 1"=20' DRAWN BY: RTM, JPA

DATE: OCTOBER 29, 2004 CHECKED BY: JPM, MAG

10/22/2004 10:43:06 AM