ORIGINAL SURVEY		BY	DATE
	SURVEYED		
	PLOTTED		
NOTE BOOK	TEMPLATE		
	AREAS		
NO.	AREAS CHECKED		

FINAL SURVEY		BY	DATE
	SURVEYED		
	PLOTTED		
NOTE BOOK	TEMPLATE		
	AREAS		
NO.	AREAS CHECKED		

CTE ENGINEERS
CORDOBA TORRERO DIAMOND BOEHMER, INC.

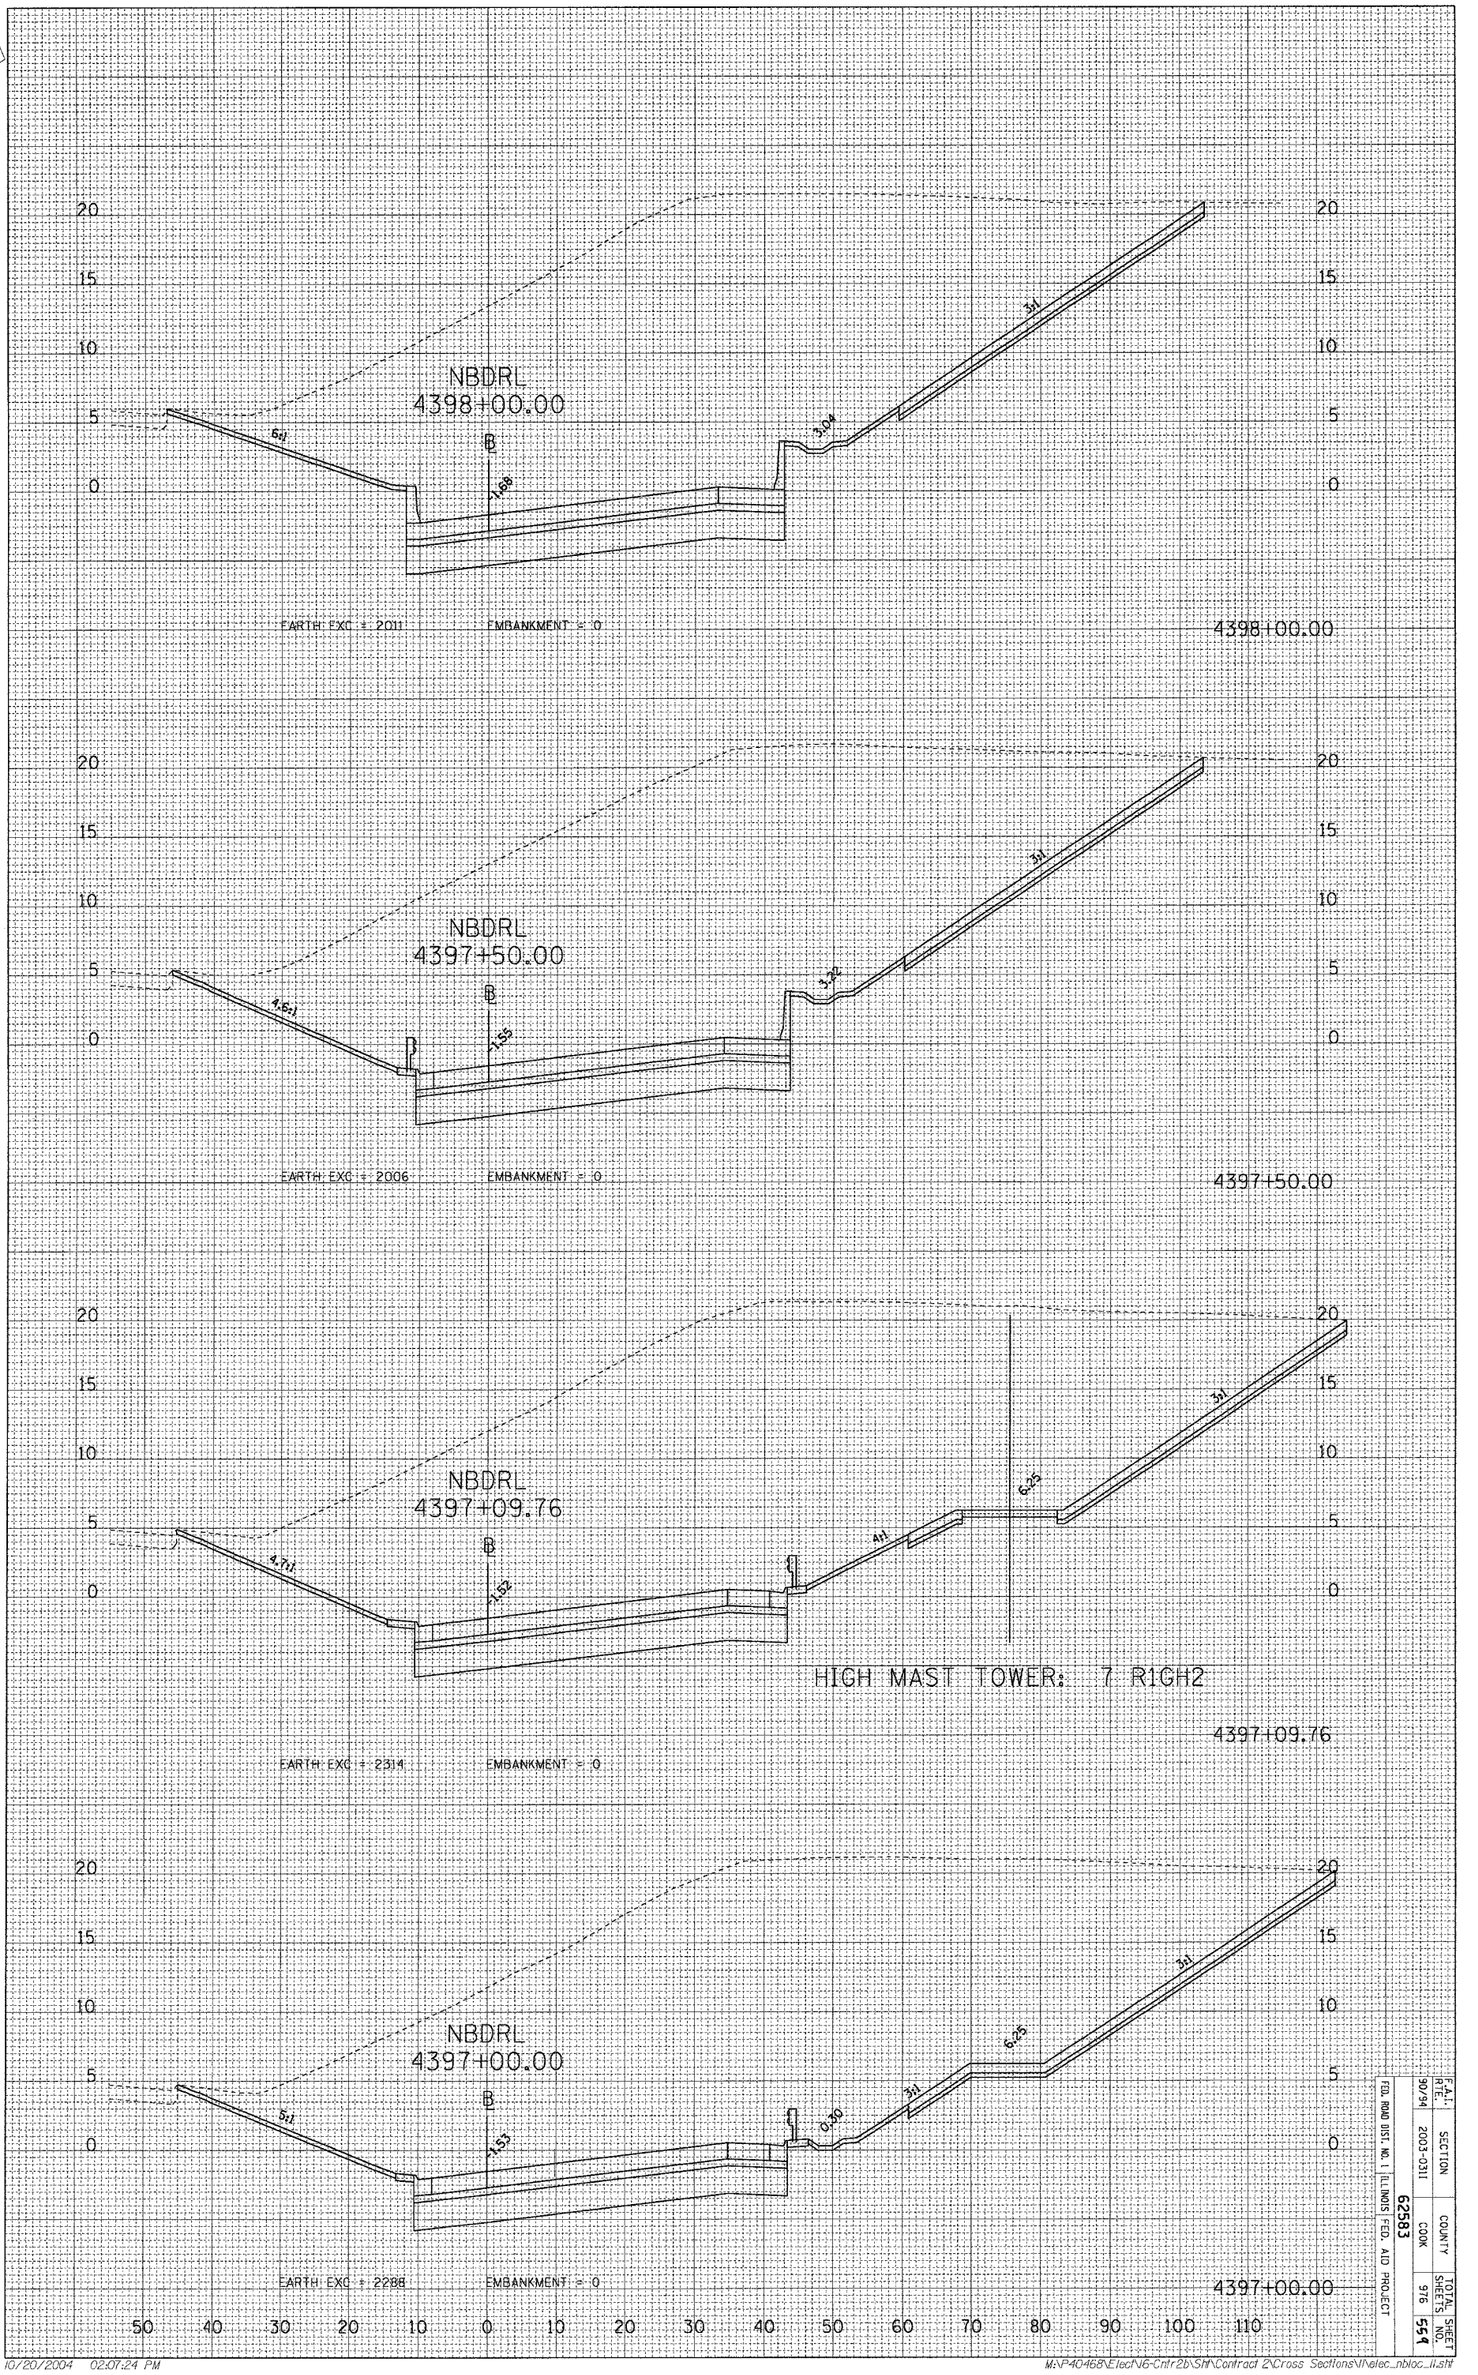

F.A.I. RTE.	SECTION	COUNTY	TOTAL SHEETS	SHEET NO.
90/94	2003-0311	COOK	976	551

FED. ROAD DIST. NO. 1 | ILLINOIS | FED. AID PROJECT

62583

NBDRL - I-90 (SKYWAY) & 67th ST TO WENTWORTH AVE

10/20/2004 02:01:24 PM

M:\P40468\Elec\N6-Cntr2b\Sht\Contract 2\Cross Sections\Nbloc_nbloc_ii.sht