ORIGINAL SURVEY		BY	DATE
NOTE BOOK	SURVEYED		
	PLOTTED		
	TEMPLATE		
NO.	AREAS		
	AREAS CHECKED		

FINAL SURVEY		BY	DATE
NOTE BOOK	SURVEYED		
	PLOTTED		
	TEMPLATE		
NO.	AREAS		
	AREAS CHECKED		

CTE ENGINEERS
CONKLIN TOWNSEND DIAMOND ENGINEERS, INC.

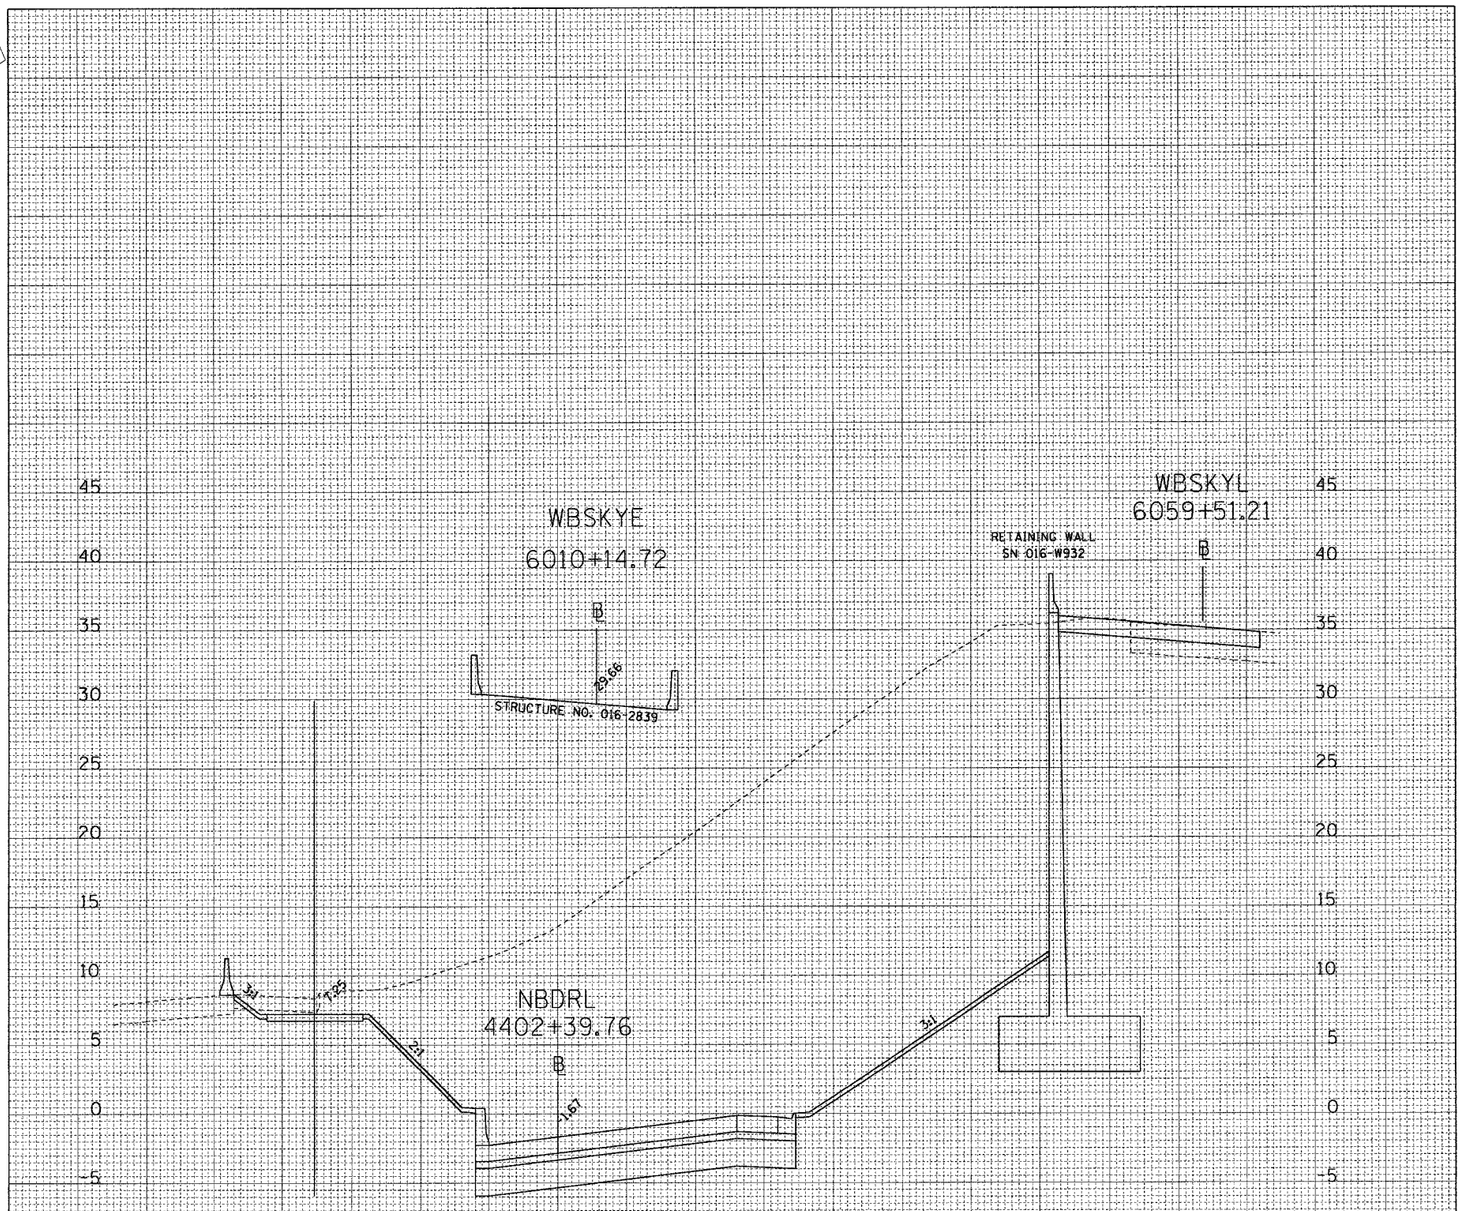

HIGH MAST TOWER: 7 R1GH4

EARTH EXC = 1903 EMBANKMENT = 36 4402+39.76

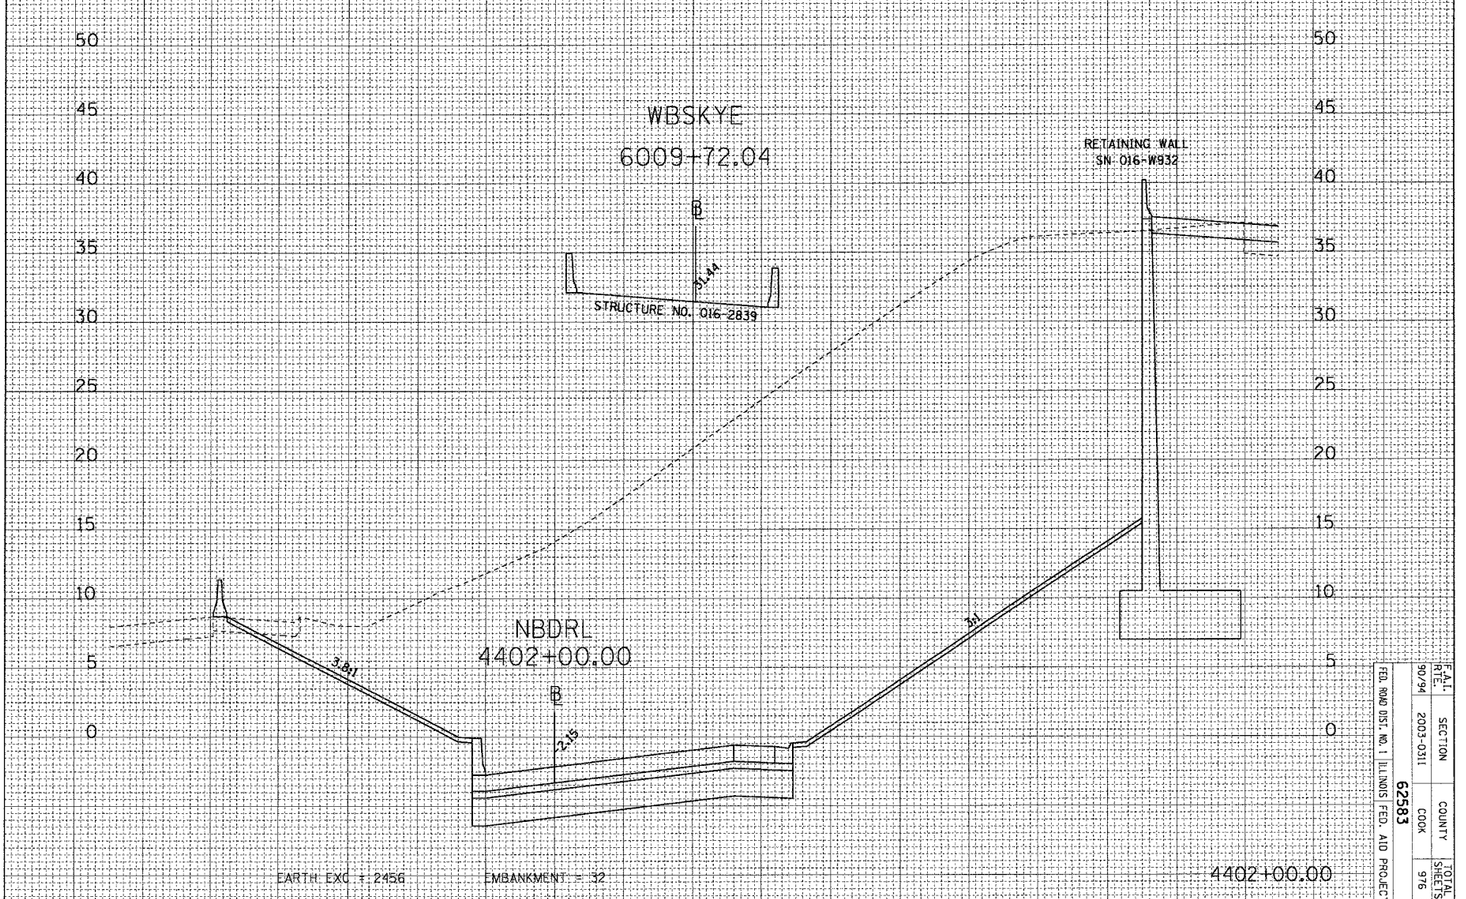

EARTH EXC = 2456 EMBANKMENT = 32 4402+00.00

F.A.I. RTE.	SECTION	COUNTY	TOTAL SHEETS	SHEET NO.
90/94	2003-0311	COOK	976	560

FED. ROAD DIST. NO. 1 ILLINOIS FED. AID PROJECT

62583

NBDRL - I-90 (SKYWAY) & 67th ST TO WENTWORTH AVE

10/20/2004 02:07:33 PM

M:\P40468\ETech\06-Cntr2b\Shl\Contract 2\Cross Sections\Melec_nbloc_ll.shl