ORIGINAL SURVEY		BY	DATE
	SURVEYED		
	PLOTTED		
NOTE BOOK	TEMPLATE		
	AREAS		
NO.	AREAS CHECKED		

FINAL SURVEY		BY	DATE
	SURVEYED		
	PLOTTED		
NOTE BOOK	TEMPLATE		
	AREAS		
NO.	AREAS CHECKED		

CTE ENGINEERS
OSWEGO TORONTO, PARKSIDE ROCKFORD, IRC

WELLS ST - 59th STREET TO 47th STREET (FRONTAGE RD AND RAMPS)

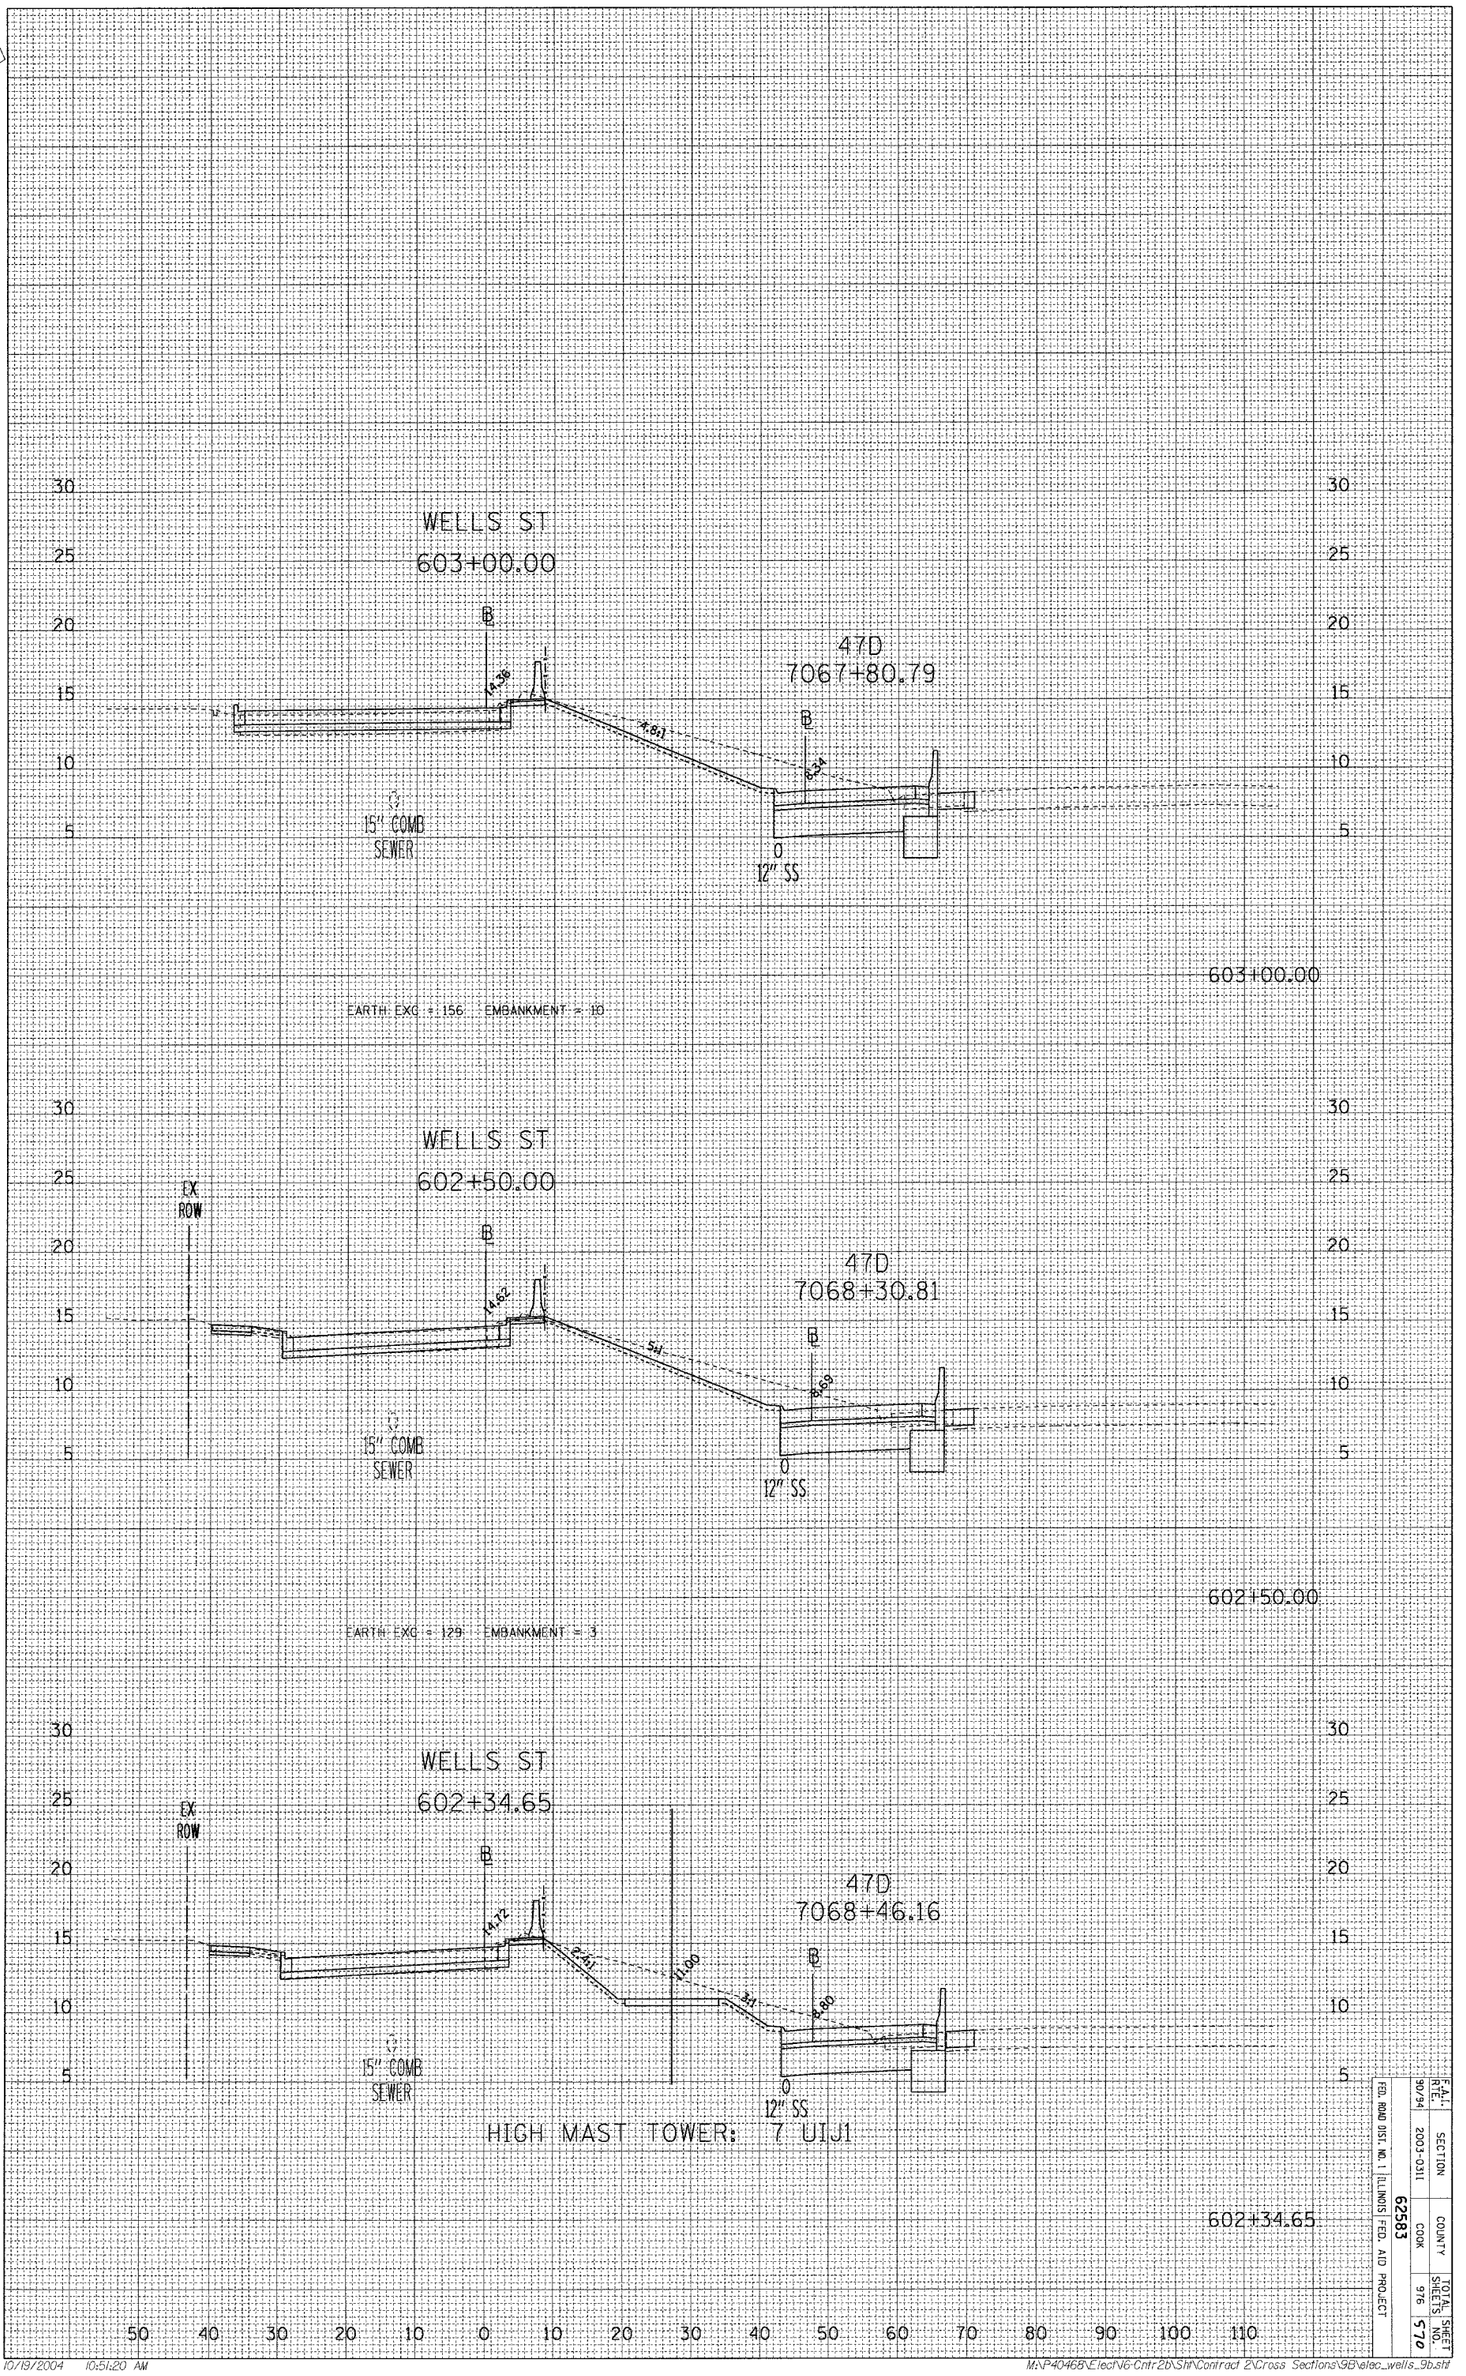

F.A.I. RTE.	SECTION	COUNTY	TOTAL SHEETS	SHEET NO.
90/94	2003-0311	COOK	976	570
FED. ROAD DIST. NO. 1 ILLINOIS	FED. AID PROJECT	62583		

10/19/2004 10:51:20 AM

M:\P4046B\Elect\G-Cntr2b\Sht\Contract 2\Cross Sections\9B\elec_wells_9b.sht