	SECTION	COUNTY	TOTAL SHEETS	SHEET NO.
	2003-0311	COOK	976	901
STA. 1494+50	TO STA. 1506+50			
FED. ROAD DIST. NO.	ILLINOIS	FED. AID PROJECT		

62583

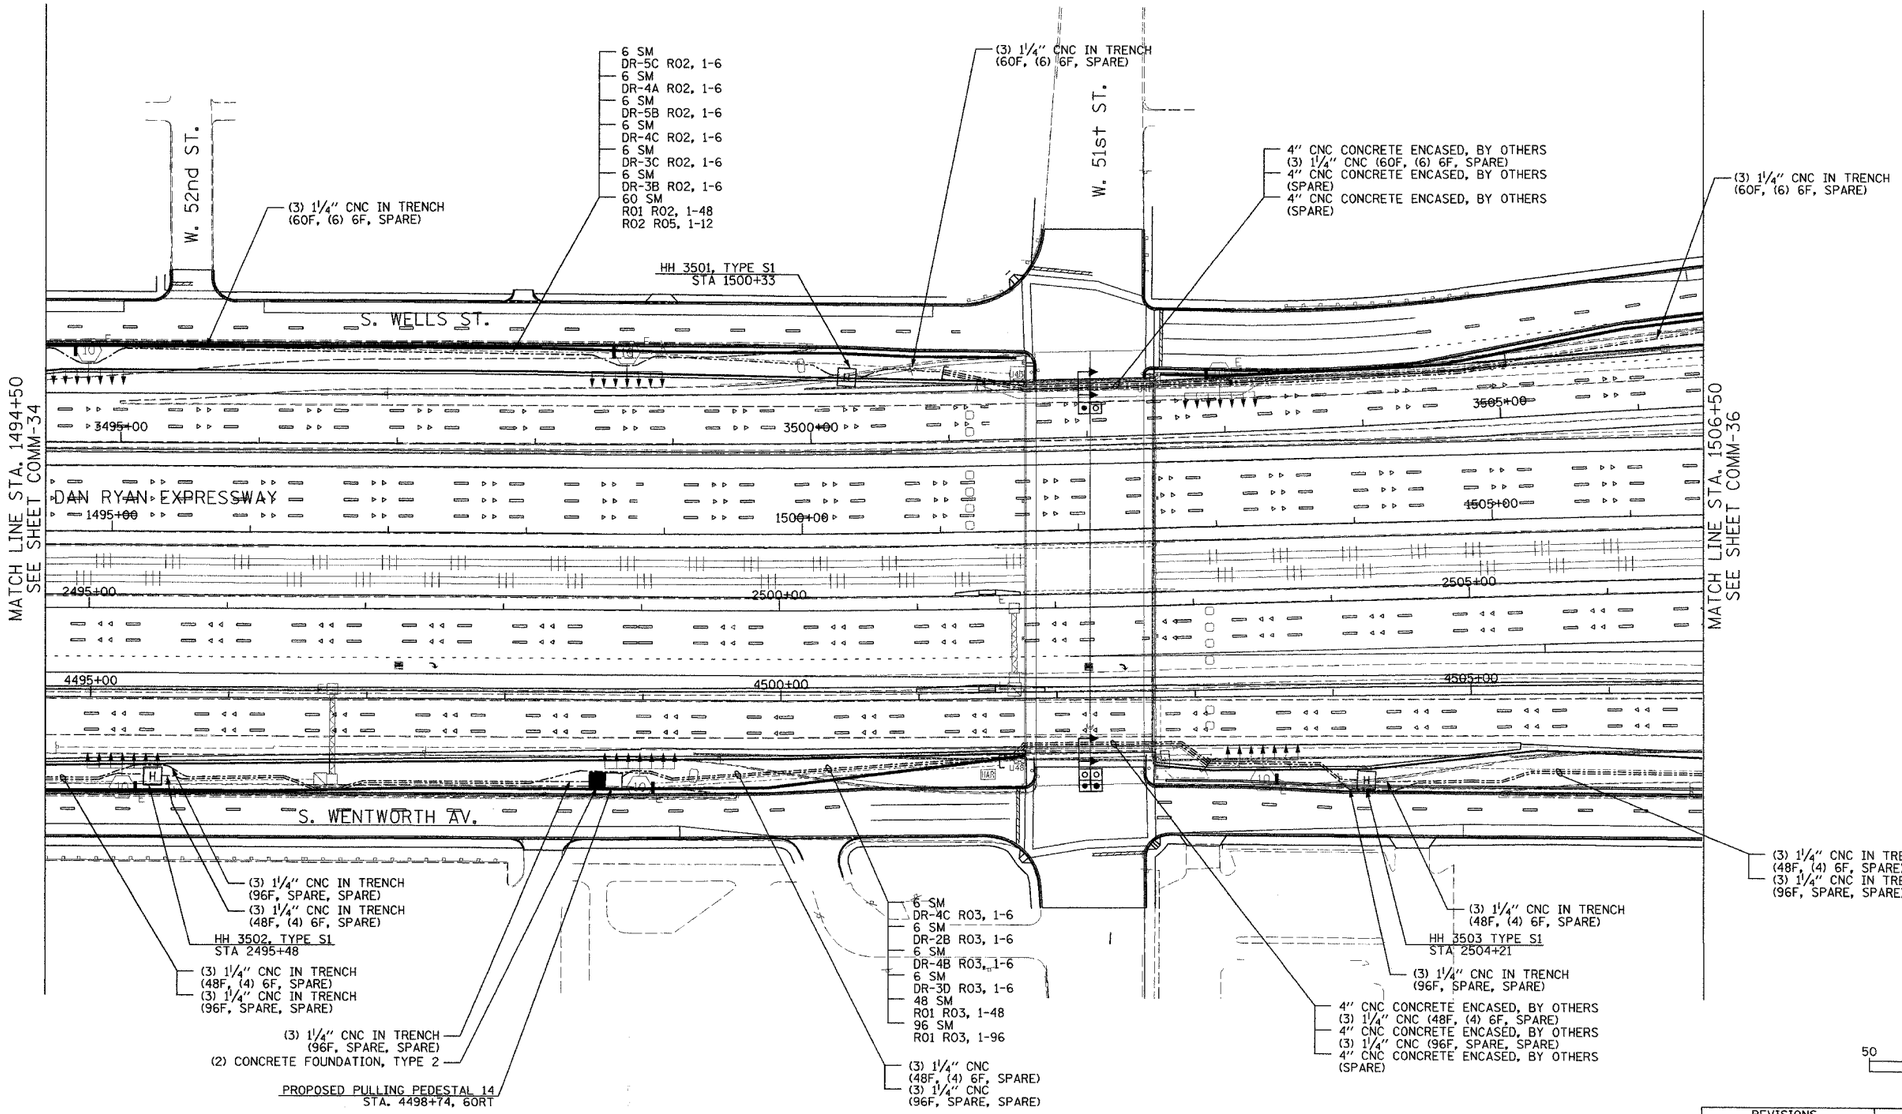

NOTES:

1. SEE DRAWING ME-01 AND ME- SYSTEMS AND ABBREVIATIONS
2. UNLESS OTHERWISE STATED, CONDUIT TO BE FURNISHED A THIS CONTRACT.
3. TRENCHED CONDUITS INSTALL ARE TO BE INSTALLED IN CO
4. THIS SHEET ONLY DEPICTS IN COMMUNICATIONS ELEMENTS. OTHER SUBSYSTEMS FOR ADD THE AREA SHOWN.
5. CONTRACTOR TO ROD AND CL PRIOR TO INSTALLING AND P CABLES IN CONDUITS.
6. COMMUNCATIONS CONDUIT SHA ELECTRIC HANDHOLES (SEE DE
7. FOR HANDHOLE DETAILS, SEE

50 0 50 100
SCALE IN FEET

COMM-35

Edwards AND Kelcey
ONE NORTH FRANKLIN
CHICAGO, IL 60606
PHONE: (312) 251-3000
FAX: (312) 251-3015
WEB: WWW.EKCORP.COM

REVISIONS	
NAME	DATE

ILLINOIS DEPARTMENT OF TRANSPORTATION

F.A.I. 94/90 (DAN RYAN EXPRESSWAY)

31st STREET to I-57

COMMUNICATIONS BACKBONE CONDUIT AND CABLE LAYOUT

SCALE: 1"=50'
DRAWN BY: DHI
DATE: October 29, 2004
CHECKED BY: BA

P:\03009\035\ifs\cadd\comm\020352a.sht
10/14/2004 Ohli29 PM