	SECTION	COUNTY	TOTAL SHEETS	SHEET NO.
	2003-031I	COOK	976	846
STA.	TO STA.			
FED. ROAD DIST. NO. _	ILLINOIS	FED. AID PROJECT		

62583

P:\03009.035\ITS\CADD\PP02001E.SHT

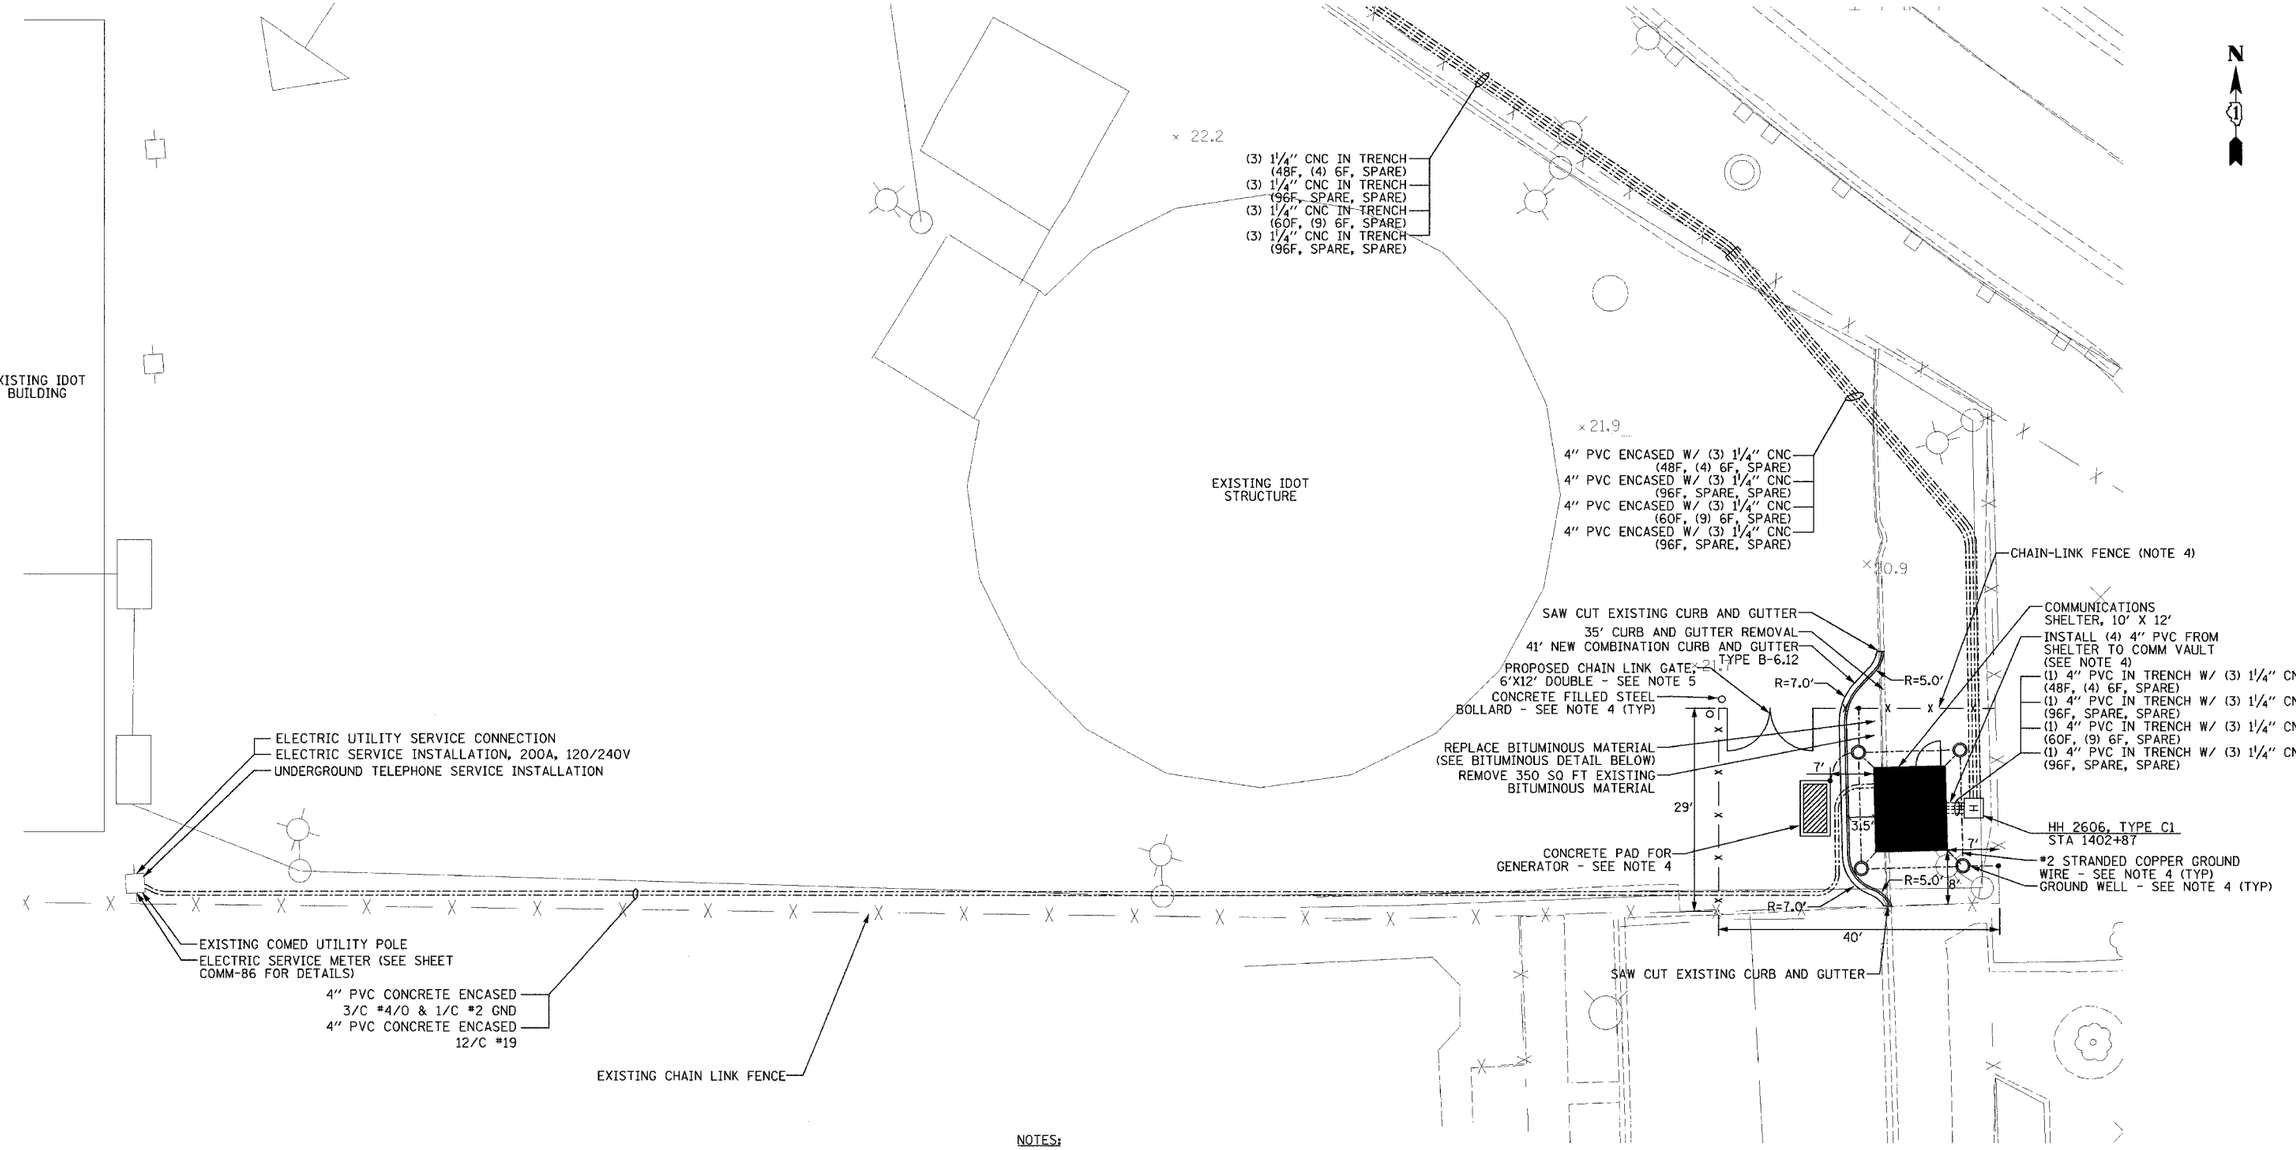

BITUMINOUS PAVEMENT DETAIL

1.5" BIT CON SC SUPERPAVE, MIX "C", NSO
3.5" BIT C BIND CSE SUPERPAVE, IL-19, NSO (2 LIFTS)
6.0" AGGREGATE BASE COURSE A6

× 20.50 EXISTING GRADES

NOTES:

1. FOR COMMUNICATIONS SHELTER FOUNDATION DETAILS, REFER TO SHEETS COMM-92 AND COMM-93.
2. CONTRACTOR IS RESPONSIBLE FOR IDENTIFYING AND RELOCATING ALL EXISTING UNDERGROUND UTILITIES AS NECESSARY TO CONSTRUCT THE COMMUNICATIONS SHELTER.
3. CONTRACTOR SHALL COORDINATE WITH IDOT MAINTENANCE YARD PERSONNEL WHEN RELOCATING EXISTING EQUIPMENT AT SHELTER SITE.
4. DESIGNATED WORK/MATERIAL SHALL BE PAID FOR AS PART OF SHELTER.
5. FOR PROPOSED CHAIN LINK FENCE AND GATE, SEE SHEET COMM-94.

10 0 10 20
SCALE IN FEET

COMM-80

Edwards AND Kelcey
ONE NORTH FRANKLIN
CHICAGO, IL 60606
PHONE: (312) 251-3000
FAX: (312) 251-3015
WEB: WWW.EKCORP.COM

REVISIONS NAME	DATE

ILLINOIS DEPARTMENT OF TRANSPORTATION
F.A.I. 94/90 (DAN RYAN EXPRESSWAY)
31st STREET to I-57
MAINTENANCE YARD SHELTER (RO2)
SITE PLAN

SCALE:
DRAWN BY: DHI
DATE: October 29, 2004
CHECKED BY: MJL/JEZ

11/23/2004 11:22:01 AM