F. AID NO.	SECTION	COUNTY	TOTAL SHEETS	SHEET NO
1447	1288 RS	COOK	22	10
STA.	TO STA.			
FED. ROAD DIST. NO. 7	ILLINOIS	FED. AID PROJECT		

62783

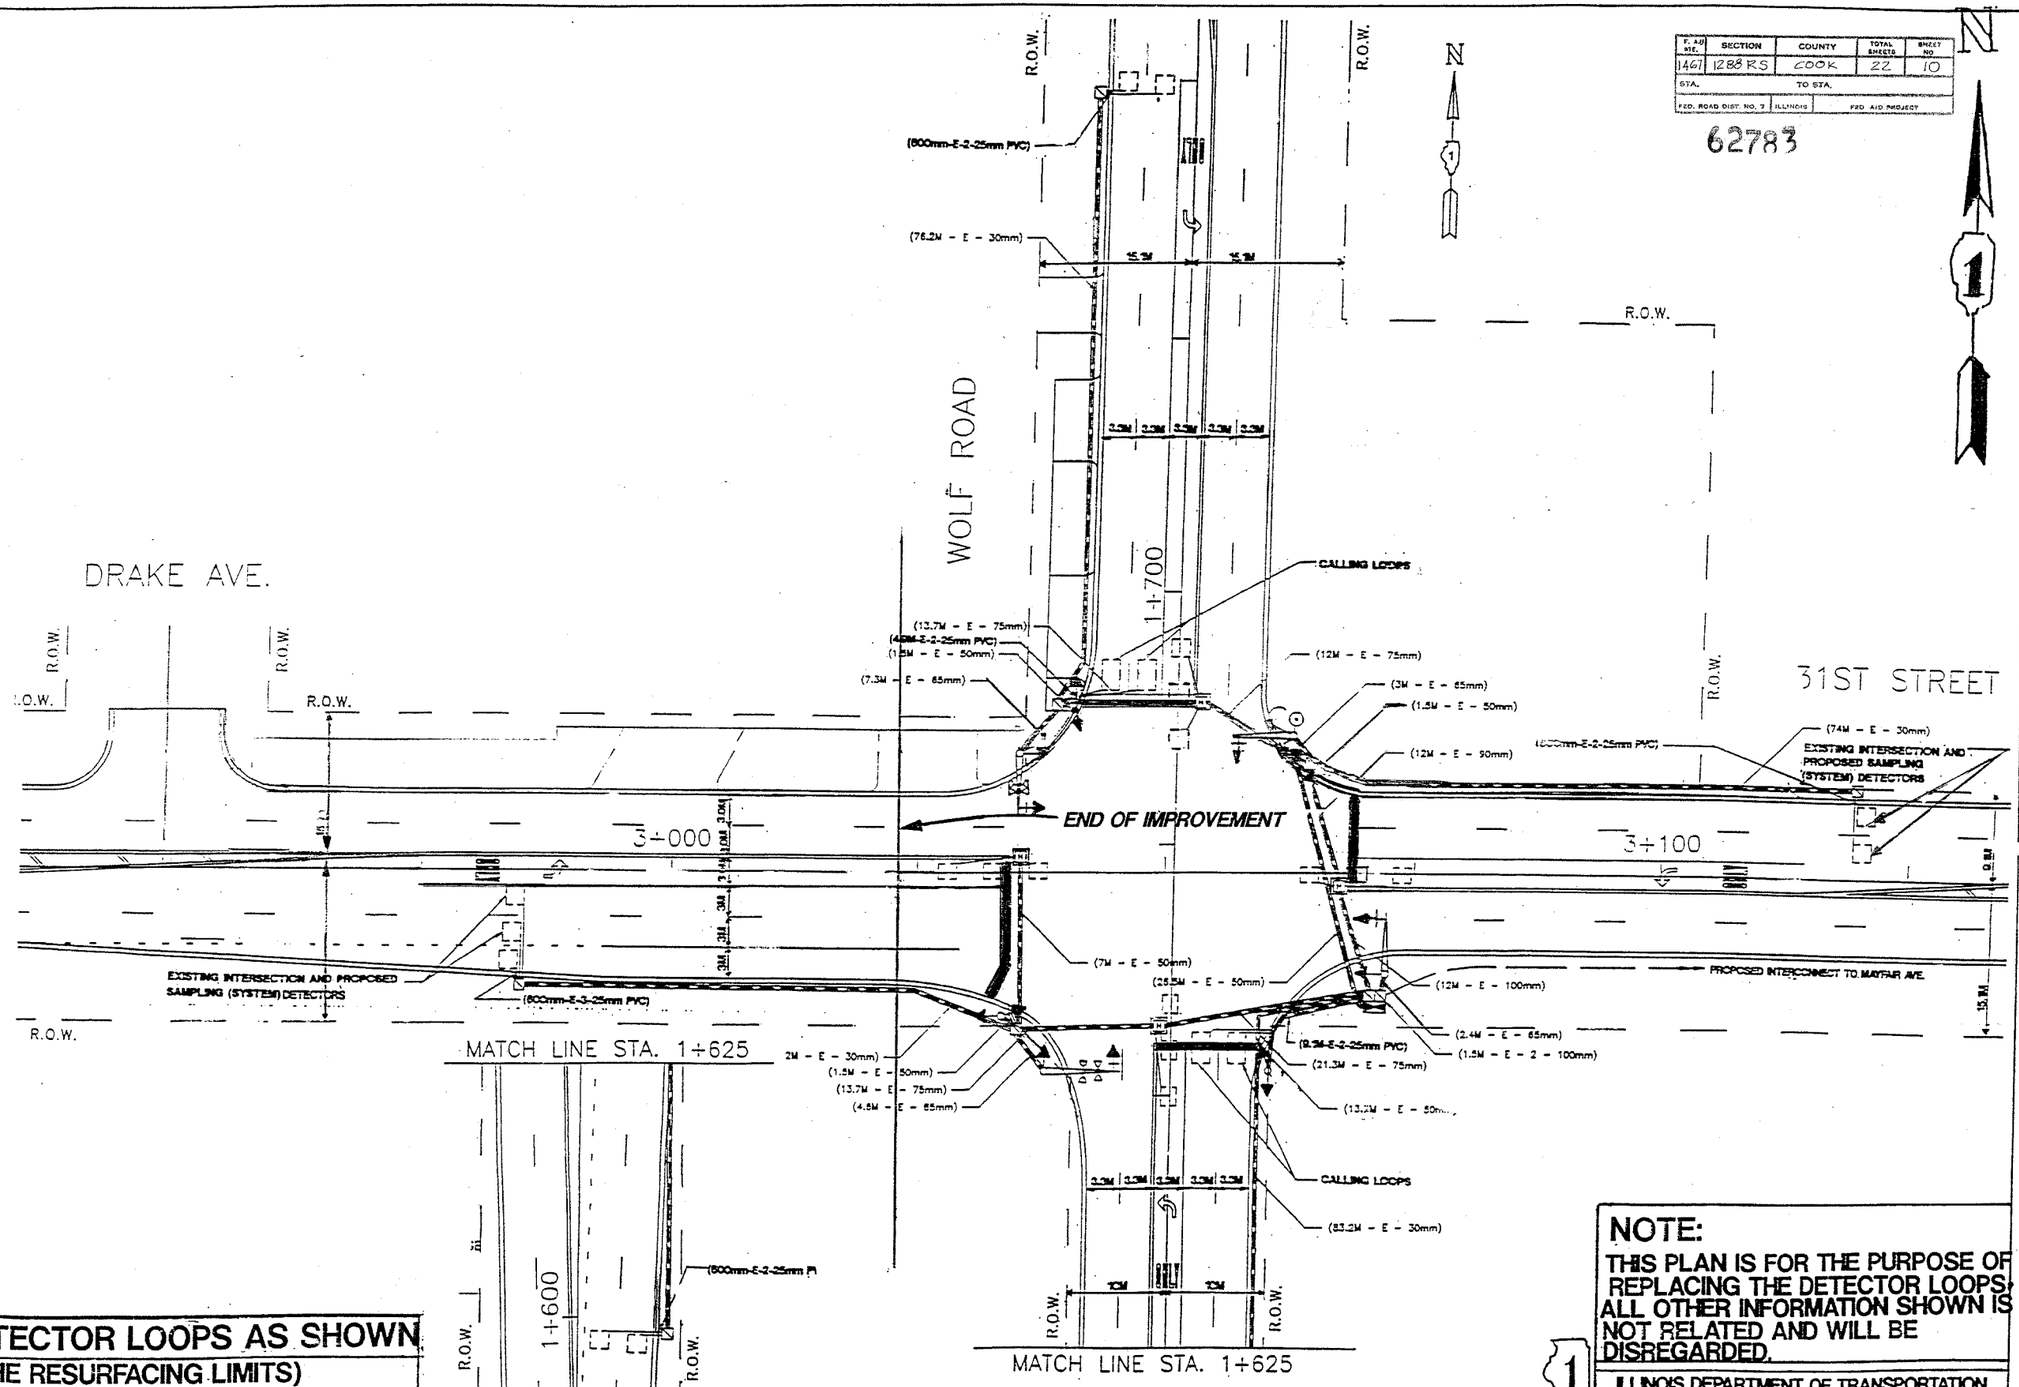

REPLACE ALL DETECTOR LOOPS AS SHOWN
(WITHIN THE RESURFACING LIMITS)

CODE NO.	QUANTITY	UNIT	ITEM
88600600	113'	FOOT	DETECTOR LOOP REPLACEMENT

NOTE:
THIS PLAN IS FOR THE PURPOSE OF REPLACING THE DETECTOR LOOPS, ALL OTHER INFORMATION SHOWN IS NOT RELATED AND WILL BE DISREGARDED.

1

ILLINOIS DEPARTMENT OF TRANSPORTATION

DETECTOR LOOPS AT:
31st STREET & WOLF ROAD
(WEST LEG FAR OUT LOOPS)

SCALE: 1"=
DATE

DESIGNED BY:
DRAWN BY:
CHECKED BY: