ROUTE	SECTION	COUNTY	TOTAL SHEETS	SHEET NUMBER
VARIOUS	2004-054BP	COOK	14	12

CONTRACT 62791

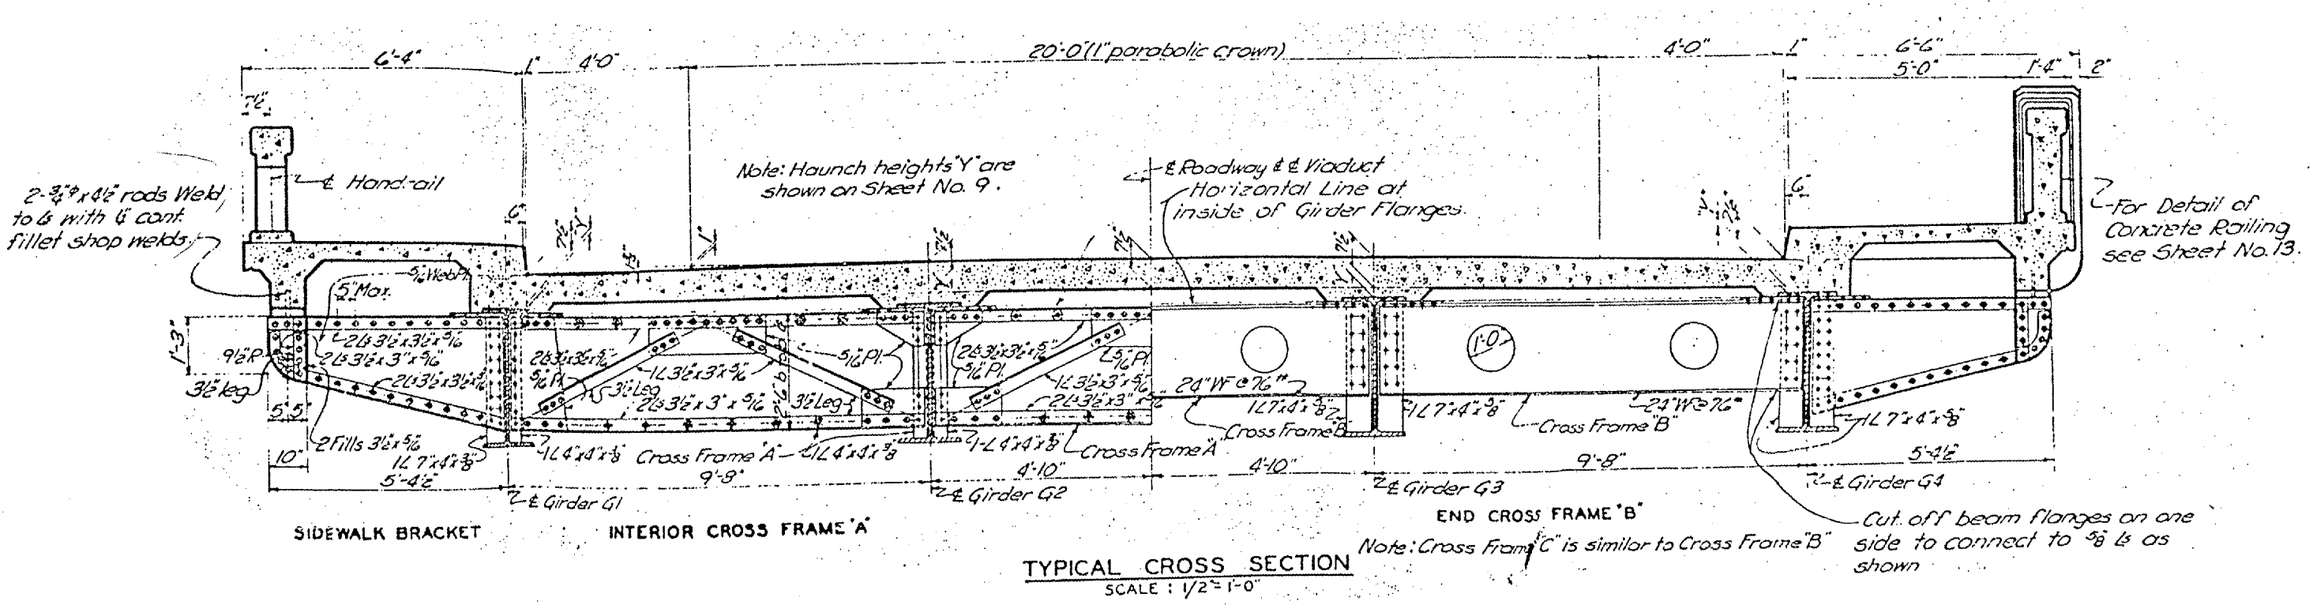

SIDEWALK BRACKET

INTERIOR CROSS FRAME 'A'

TYPICAL CROSS SECTION
SCALE : 1/2" = 1'-0"

END CROSS FRAME 'B'

Note: Cross Frame 'C' is similar to Cross Frame 'B'

ILLINOIS DEPARTMENT OF TRANSPORTATION

CROSS SECTIONS

139TH ST OVER GTW & IHB RAILROADS
SN: 016-0994