F.A.I. RTE.	SECTION	COUNTY	TOTAL SHEETS	SHEET NO.
90/94	2004-075RS	COOK	65	26
STA. 138+00		TO STA. 143+00		
FED. ROAD DIST. NO. 1	ILLINOIS	FED. AID PROJECT		

62814

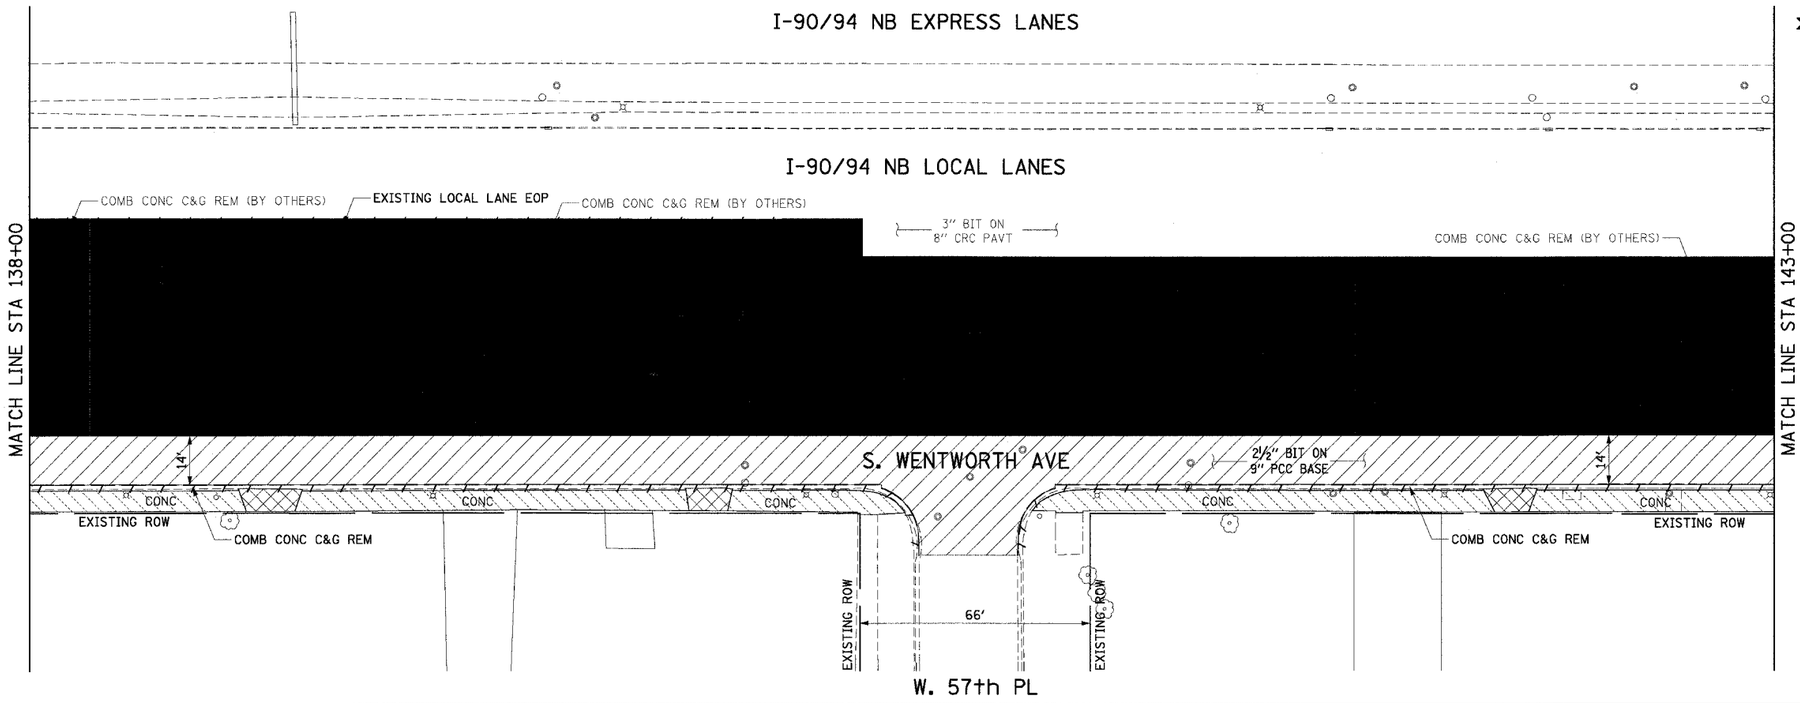

LEGEND:

- PAVEMENT REMOVAL
- LINEAR REMOVALS
- SIDEWALK REMOVAL
- DRIVEWAY PAVEMENT REMOVAL
- PAVED SHOULDER REMOVAL (BY OTHERS)
- WORK TO BE DONE BY OTHERS

NOTES:

1. CONTRACTOR SHALL COORDINATE WITH CONTRACT 62807 FOR ROADWAY LIGHTING REMOVALS AND INSTALLATIONS.
2. SEE DRAINAGE AND UTILITY SHEETS FOR REMOVALS AND IMPROVEMENTS.
3. CONTRACTOR SHALL COORDINATE WITH CONTRACT 62798 FOR FRONTAGE ROAD SIGNING.
4. ALL DRIVEWAYS SHOWN ARE CONCRETE UNLESS NOTED OTHERWISE.

EXISTING CONDITIONS AND REMOVAL

PROPOSED IMPROVEMENTS

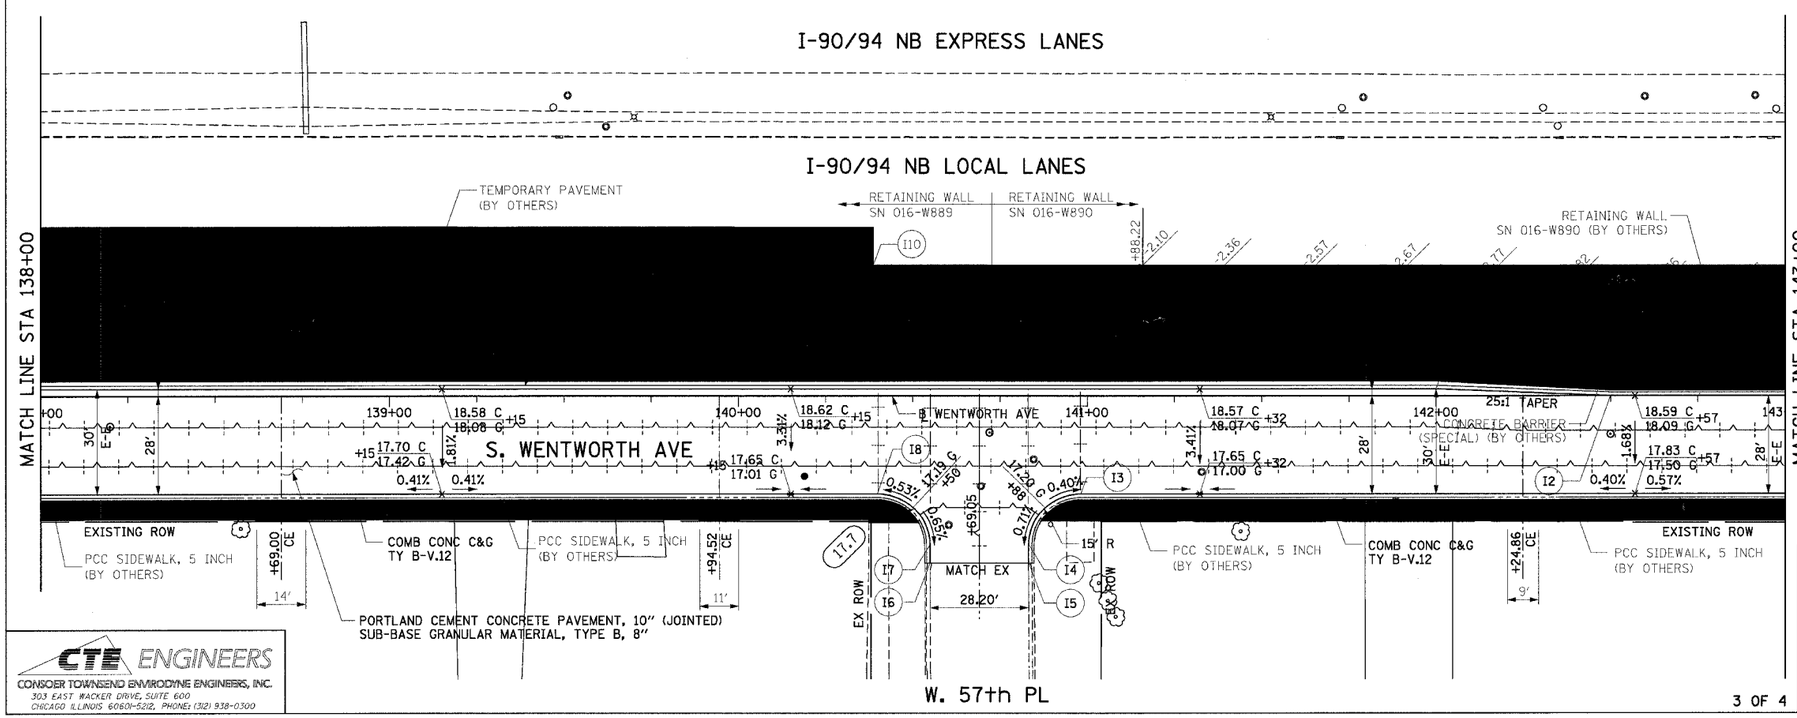

LEGEND:

- TEMPORARY PAVEMENT
- WORK TO BE DONE BY OTHERS

NOTES:

1. CONTRACTOR SHALL COORDINATE WITH CONTRACT 62796 FOR SIDEWALK AND DRIVEWAY IMPROVEMENTS.
2. CONTRACTOR SHALL COORDINATE WITH CONTRACT 62586 FOR RETAINING WALL AND FRONTAGE ROAD IMPROVEMENTS.

PT.	STATION	OFFSET	PT.	STATION	OFFSET
I1	142+00.00	2.00' LT	I6	140+54.95	48.08' RT
I2	142+50.00	0.00	I7	140+54.92	42.92' RT
I3	140+98.16	28.00' RT	I8	140+39.92	28.00' RT
I4	140+83.16	42.96' RT	I9	8083+10.47	27.48' LT
I5	140+83.15	48.08' RT	I10	8083+11.05	16.61' LT

REVISIONS

NAME	DATE

ILLINOIS DEPARTMENT OF TRANSPORTATION
F.A.I. 90/94 (DAN RYAN EXPRESSWAY)
59th ST TO 57th ST (WENTWORTH AVENUE)

EXISTING AND PROPOSED ROADWAY PLANS
WENTWORTH AVENUE

SCALE: 1"=20' DRAWN BY: AMM
DATE: OCTOBER 29, 2004 CHECKED BY: JAL

CTE ENGINEERS
CONSOER TOWNSEND ENVIRODYNE ENGINEERS, INC.
303 EAST WACKER DRIVE, SUITE 600
CHICAGO ILLINOIS 60601-5212, PHONE: (312) 938-0300

mlyk046b\ch1\14-ostr-9add_cmr\9b20\sht\roadway plan\pp9b20l032cs.tif
10/26/2004 04:25:27 PM