F.A.I. RTE.	SECTION	COUNTY	TOTAL SHEETS	SHEET NO.
94	1516.1-I-1	COOK	195	140
STA. 2016+35	TO STA. 2353+03			
FED. ROAD DIST. NO.	ILLINOIS	FED. AID PROJECT		

62872

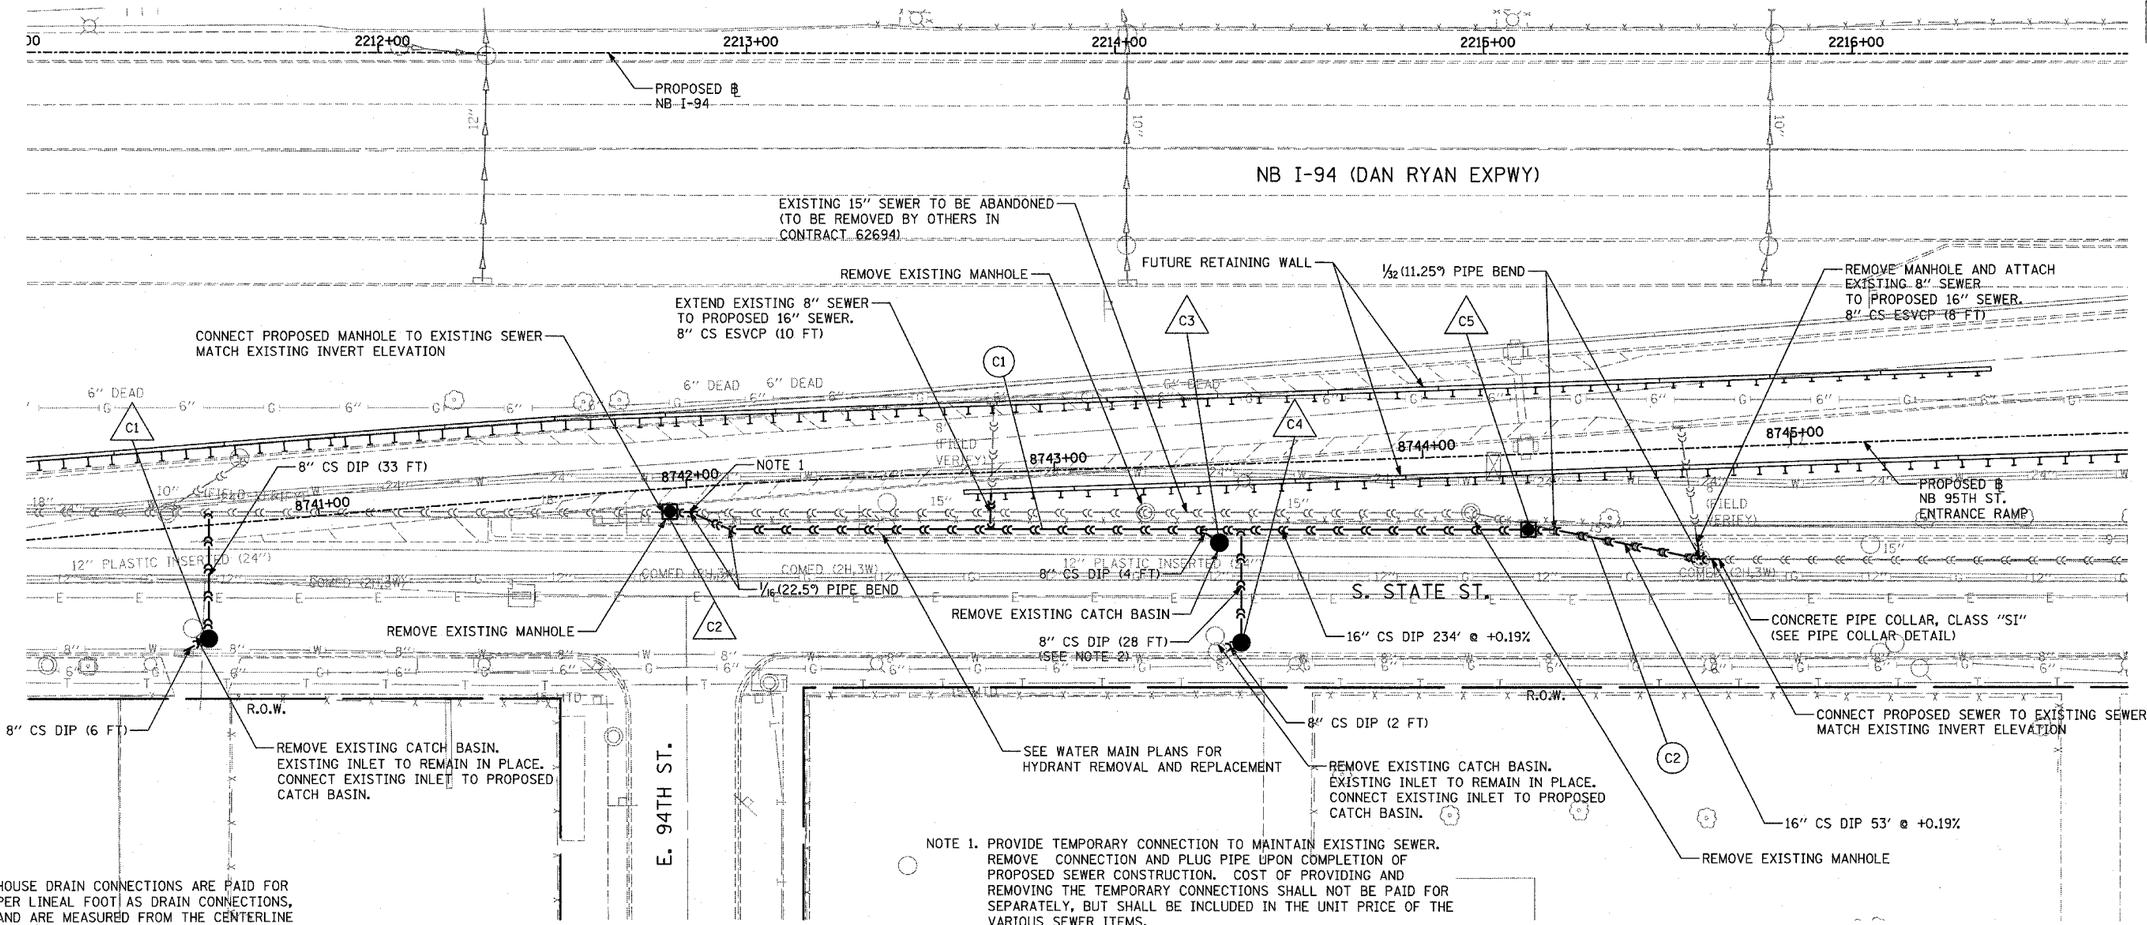

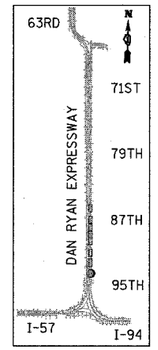

LOCATION MAP

HOUSE DRAIN CONNECTIONS ARE PAID FOR PER LINEAL FOOT AS DRAIN CONNECTIONS, AND ARE MEASURED FROM THE CENTERLINE OF THE SEWER TO THE EDGE OF THE TRENCH, PER THE SPECIFICATIONS.

NOTE 1. PROVIDE TEMPORARY CONNECTION TO MAINTAIN EXISTING SEWER. REMOVE CONNECTION AND PLUG PIPE UPON COMPLETION OF PROPOSED SEWER CONSTRUCTION. COST OF PROVIDING AND REMOVING THE TEMPORARY CONNECTIONS SHALL NOT BE PAID FOR SEPARATELY, BUT SHALL BE INCLUDED IN THE UNIT PRICE OF THE VARIOUS SEWER ITEMS.

NOTE 2. SEE CATCH BASIN SPECIAL SHEET FOR DETAIL

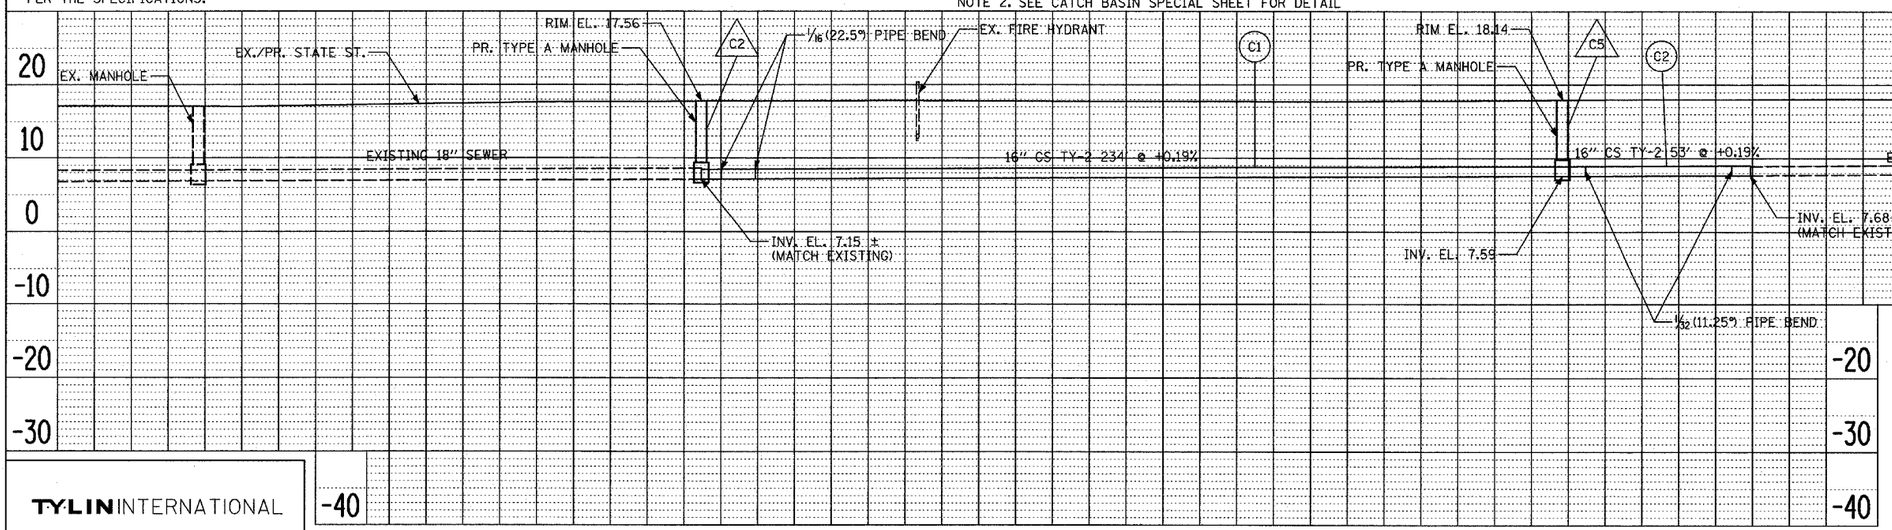

20 0 20 40
SCALE: 1" = 20'-0"

10 0 10 20
VERTICAL SCALE: 1" = 10'-0"

20 0 20 40
HORIZONTAL SCALE: 1" = 20'-0"

TYLIN INTERNATIONAL

REVISIONS NAME	DATE

ILLINOIS DEPARTMENT OF TRANSPORTATION

F.A.I. 94 (DAN RYAN EXPRESSWAY)

COMBINED SEWER RELOCATION
PROPOSED PLAN & PROFILE
(SHEET 1 OF 8)

SCALE: 1"=20' HORIZ.
1"=10' VERT.
DATE: OCTOBER 4, 2004

DRAWN BY: JJS
CHECKED BY: MAG

PLAN
SURVEYED
PLOTTED
RT. OF WAY CHECKED
CADD FILE NAME
NOTE BOOK
NO.
BY
DATE

PROFILE
SURVEYED
PLOTTED
CHECKED
FINAL NOTED
STRUCTURE NOTATIONS CHKD
NOTE BOOK
NO.
BY
DATE