F.A.S. RTE.	SECTION	COUNTY	TOTAL SHEETS	SHEET NO.
1197	105-T	WHITESIDE	59	12
STA. 425+38		TO STA. 429+00		
FED. ROAD DIST. NO.	ILLINOIS	FED. AID PROJECT		

CONTRACT 64421

① REMOVE AND REERECT TRAFFIC BARRIER TERMINAL, TYPE 1

TRAFFIC BARRIER TERMINAL TYPE 6A

② TRAFFIC BARRIER TERMINAL TYPE 6A

REMOVE AND REERECT STEEL PLATE BEAM GUARD RAIL, TYPE A 428+34.08 TO STA 428+59.08

REMOVE AND REERECT TRAFFIC BARRIER TERMINAL, TYPE 1

③ REMOVE AND REERECT TRAFFIC BARRIER TERMINAL, TYPE 1

REMOVE AND REERECT STEEL PLATE BEAM GUARD RAIL, TYPE A STA 427+66.88 TO STA 427+91.88

TRAFFIC BARRIER TERMINAL TYPE 6A

④ TRAFFIC BARRIER TERMINAL TYPE 6A

REMOVE AND REERECT TRAFFIC BARRIER TERMINAL, TYPE 1

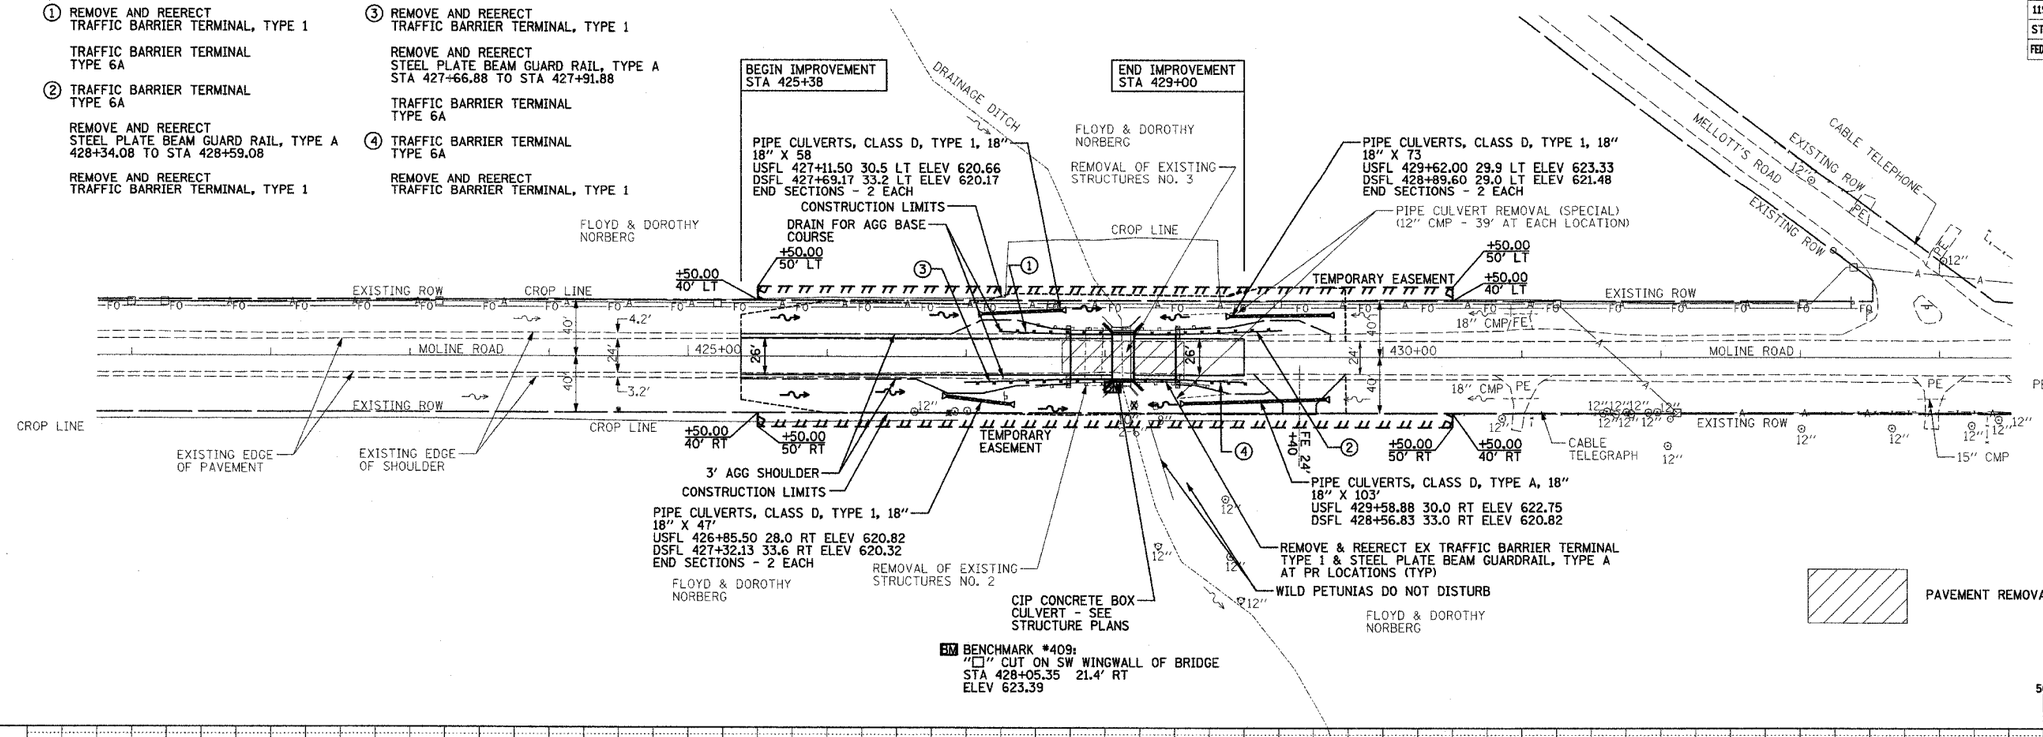

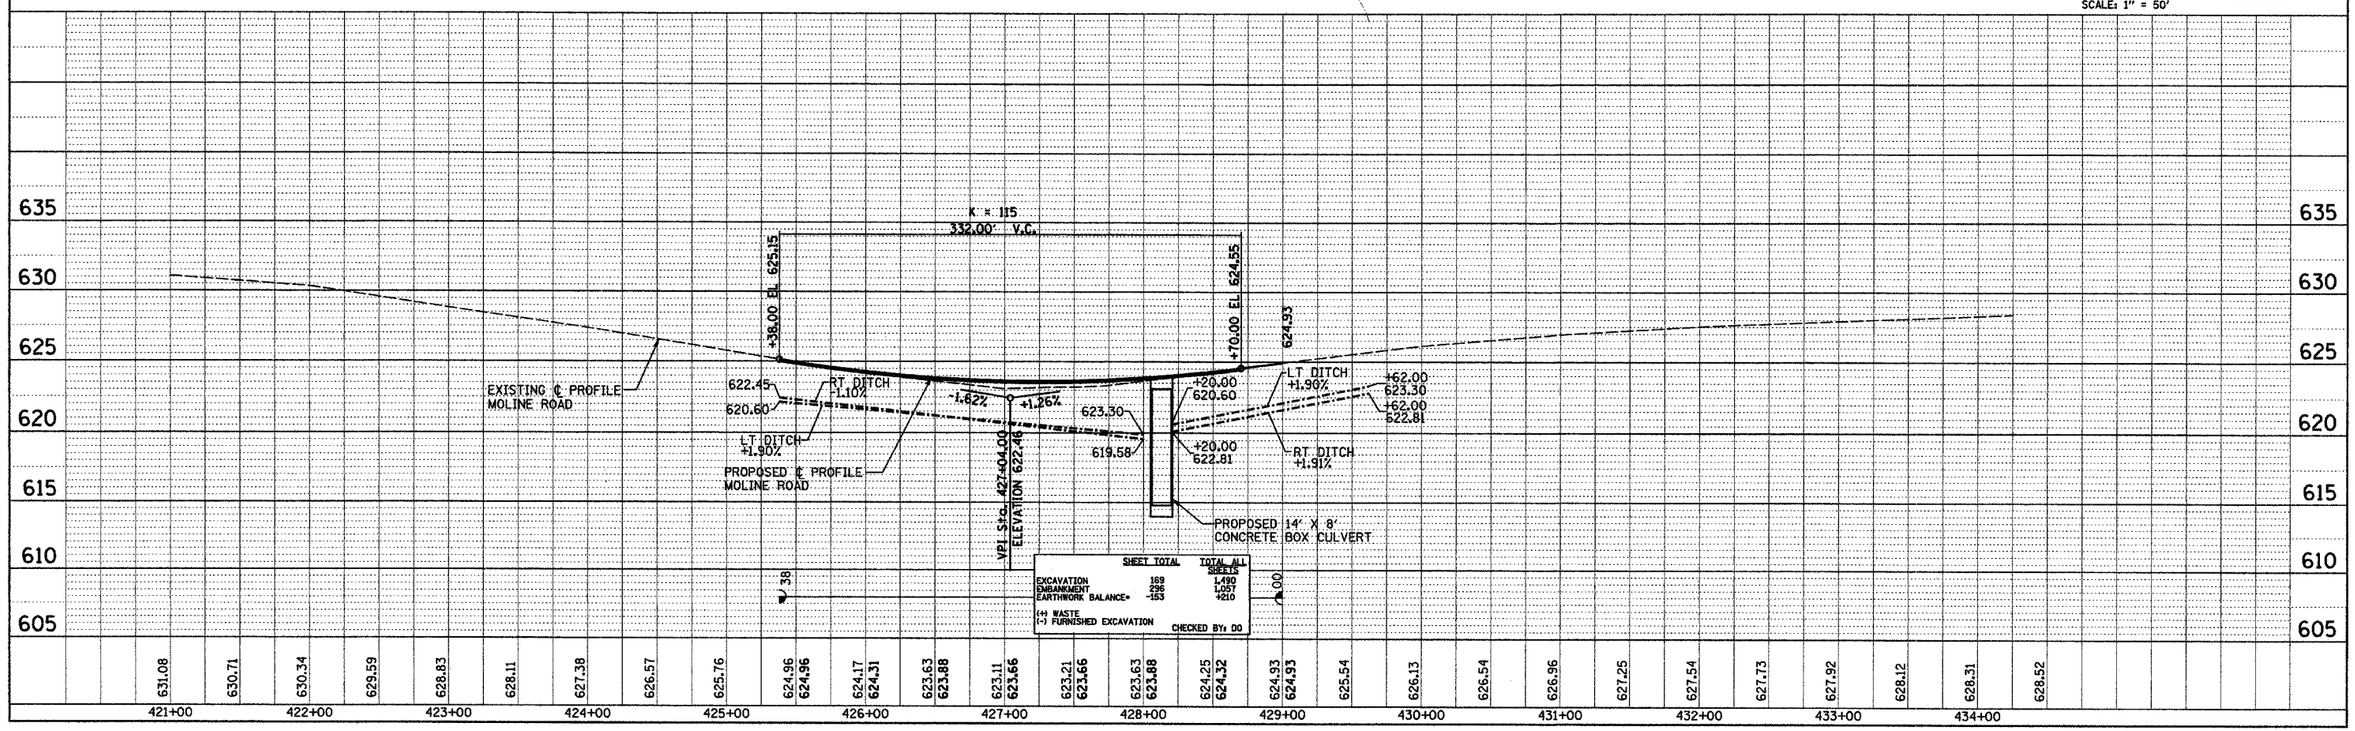

PLOT DATE: 11/8/2004 10:14:02 AM D05499PLN1b.dgn

MOLINE ROAD (0.5 mi SW of I-88)