F.A.I. RTE.	SECTION	COUNTY	TOTAL SHEETS	SHEET NO.
412	VARIOUS	LASALLE	14	12
		ILLINOIS		

CONTRACT NO. 66518

STATE OF ILLINOIS
DEPARTMENT OF TRANSPORTATION

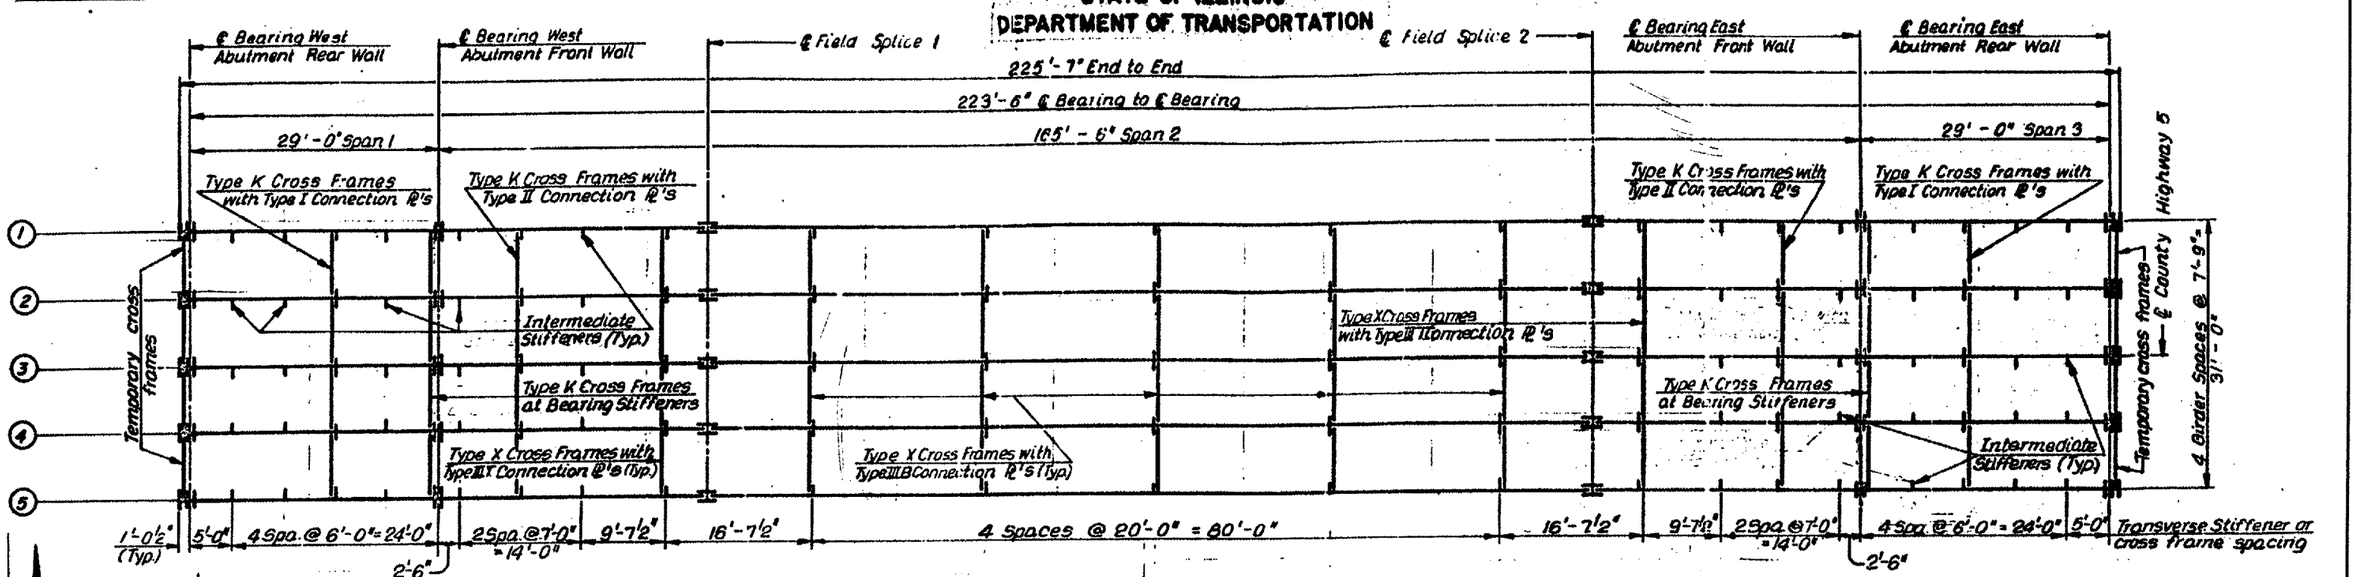

FRAMING PLAN

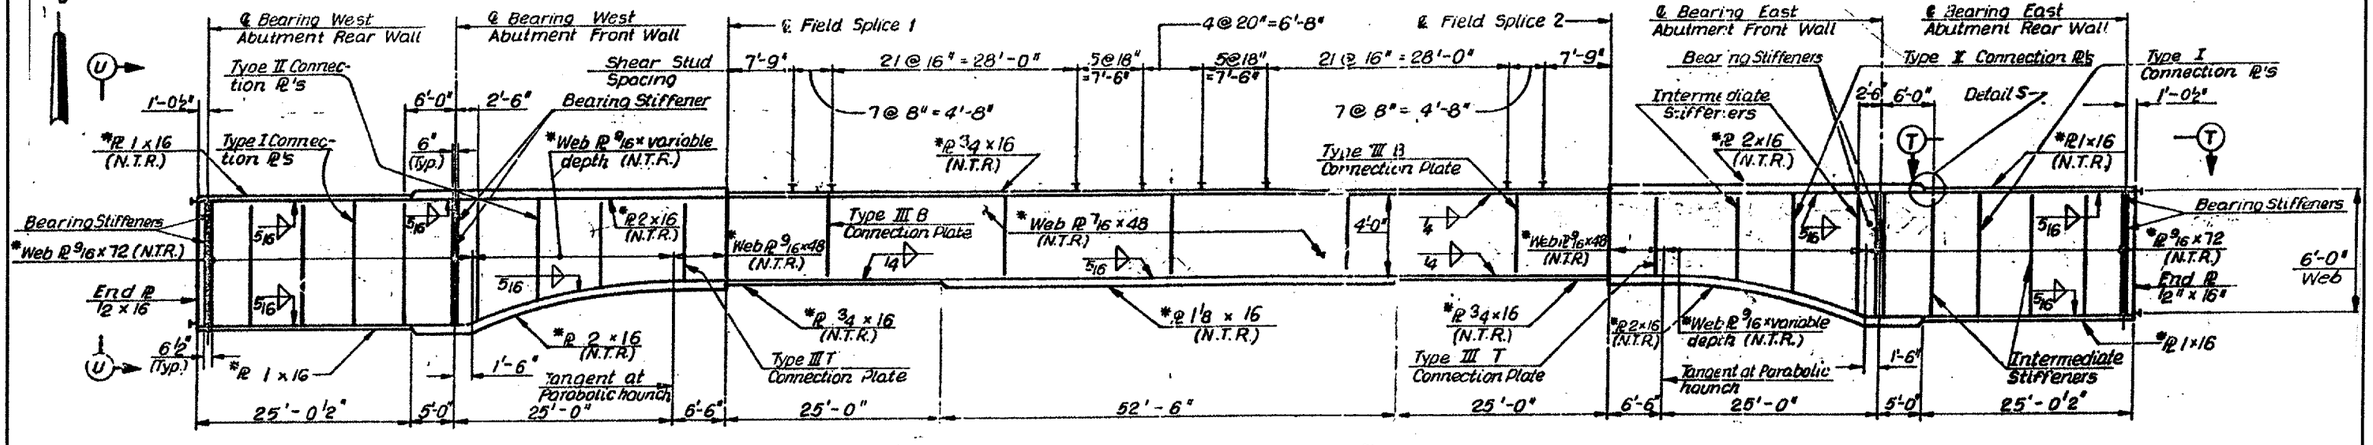

GIRDER ELEVATION

Note:
All structural steel fabricators performing work on the main load carrying components of steel structures shall be certified under Category III (AISC) of the Quality Certification Program.

REVISIONS NAME	DATE

ILLINOIS DEPARTMENT OF TRANSPORTATION

EXISTING STRUCTURE PLANS FOR INFORMATION ONLY
BRIDGE LOCATION 3
S.N. 050-0208

SCALE: VERT.
HORIZ.
DATE 06/21/04
DRAWN BY RW
CHECKED BY

Date: 06/21/04
cmain05/cm318/detaila.dgn

LASALLE COUNTY SECTION: VARIOUS FAI 412 (I-39)