F.A.I. RTE.	SECTION	COUNTY	TOTAL SHEETS	SHEET NO.
412	VARIOUS	LASALLE	14	14
	ILLINOIS			

CONTRACT NO. 66518

STATE OF ILLINOIS
DEPARTMENT OF TRANSPORTATION

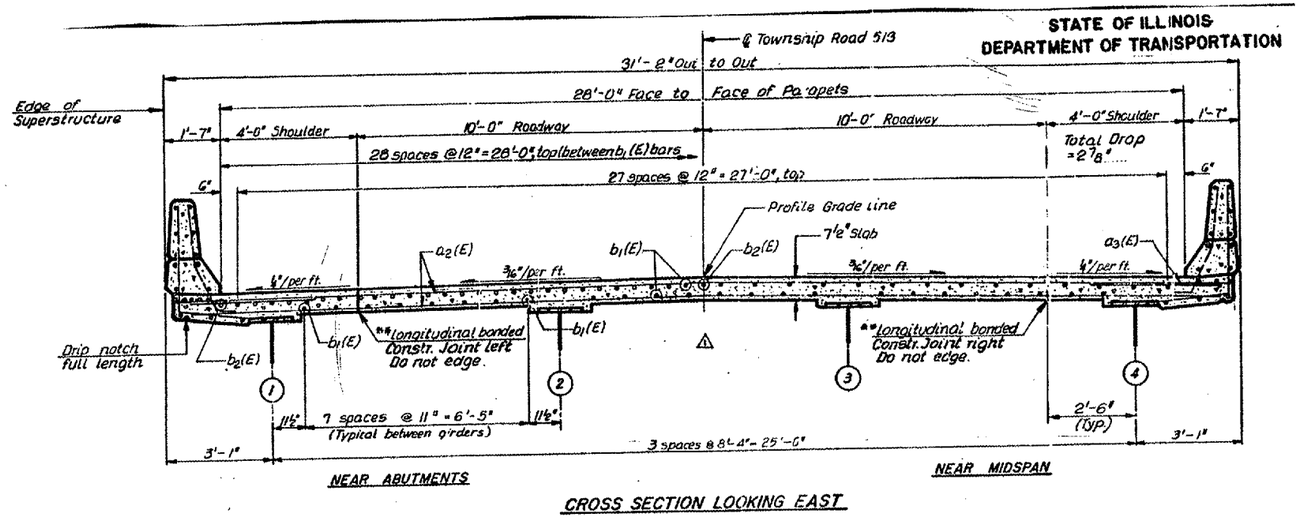

CROSS SECTION LOOKING EAST

STATE OF ILLINOIS
DEPARTMENT OF TRANSPORTATION

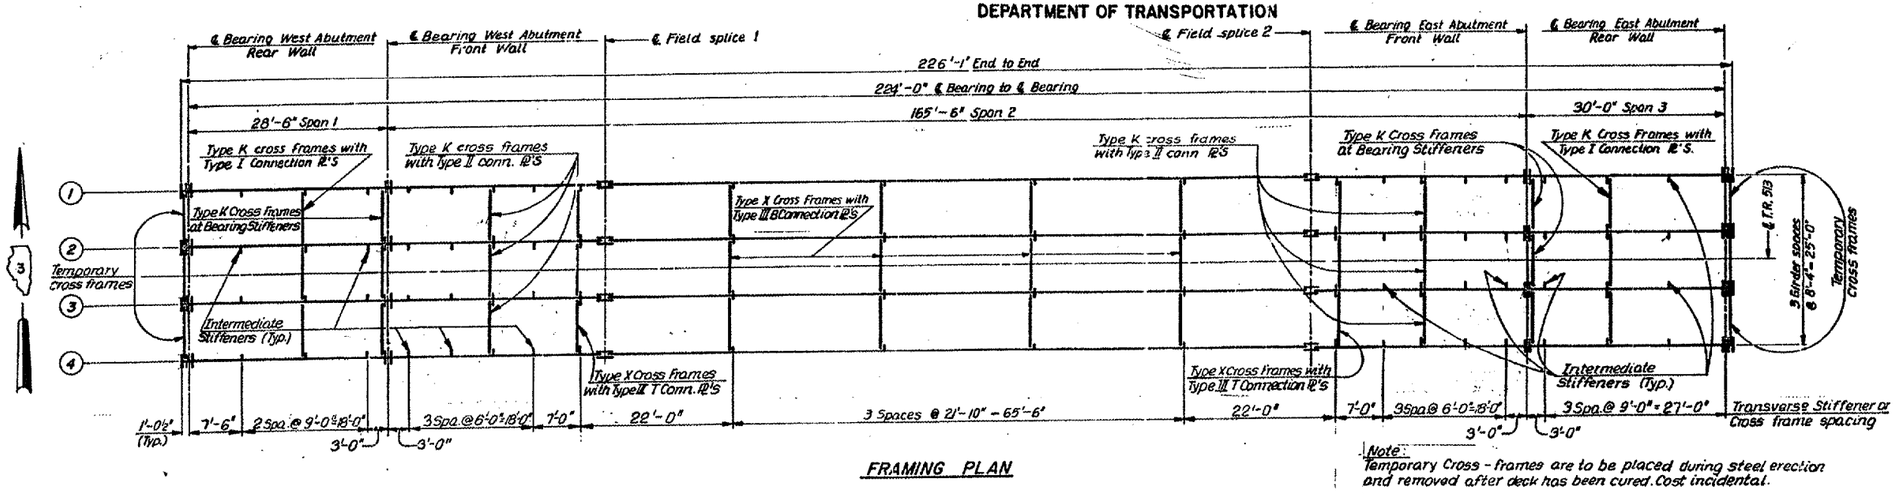

FRAMING PLAN

Note:
Temporary Cross - frames are to be placed during steel erection and removed after deck has been cured. Cost incidental.

REVISIONS NAME	DATE

ILLINOIS DEPARTMENT OF TRANSPORTATION

EXISTING STRUCTURE PLANS FOR INFORMATION ONLY
BRIDGE LOCATION 4
S.N. 050-0209

SCALE: VERT.
HORIZ.
DATE 06/21/04
DRAWN BY RW
CHECKED BY

Date: 06/21/04
cmdin05/cm318/detailsdgn