F.A.U. RTE.	SECTION	COUNTY	TOTAL SHEETS	SHEET NO.
3732	00-00125-00-BR	COOK	58	46
STA. 101+00	TO STA. 105+50			
FED. ROAD DIST. NO.	ILLINOIS	PROJECT BHM-7003(802)		
		CONTRACT 83584		

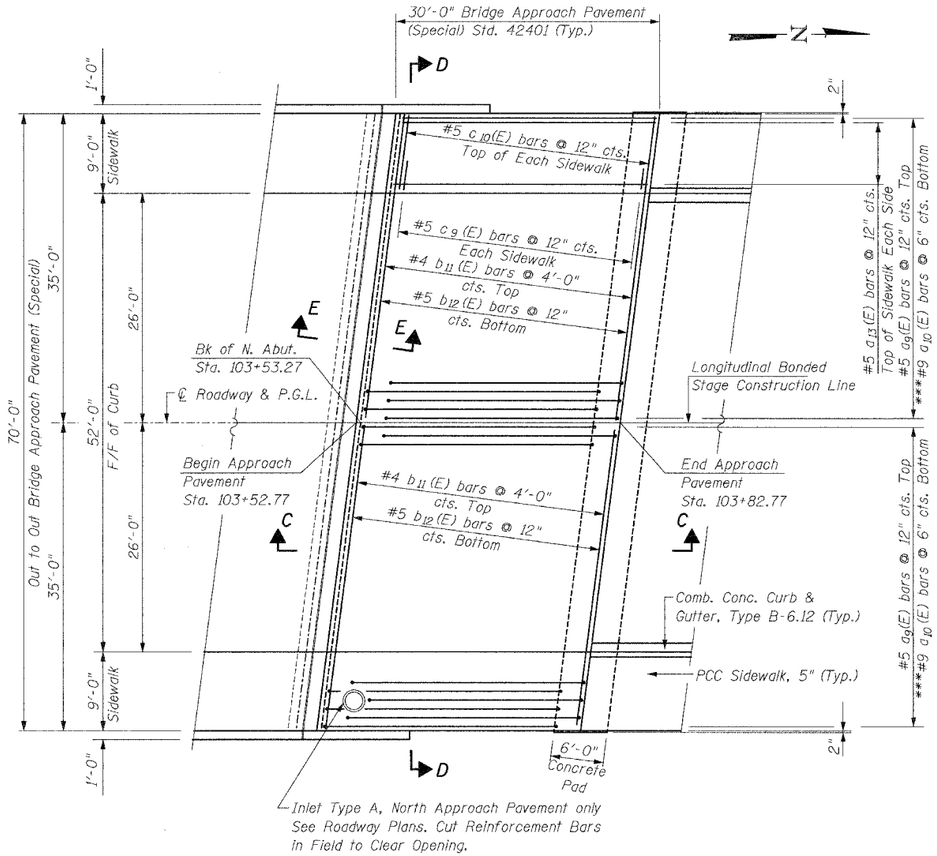

PLAN

NORTH APPROACH PAVEMENT SHOWN
SOUTH APPROACH PAVEMENT SIMILAR
(Begin Sta. 102+57.23 End Sta. 102+87.23)

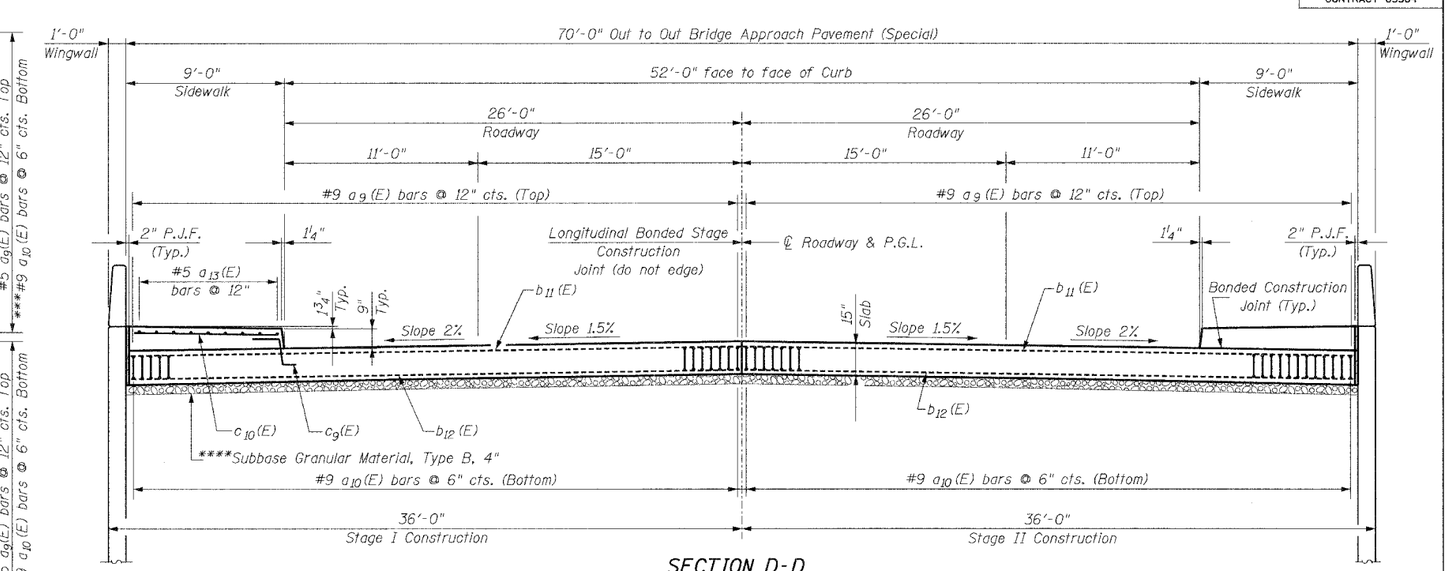

SECTION D-D

(Looking North)

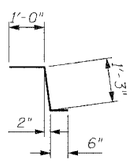

BAR $c_9(E)$

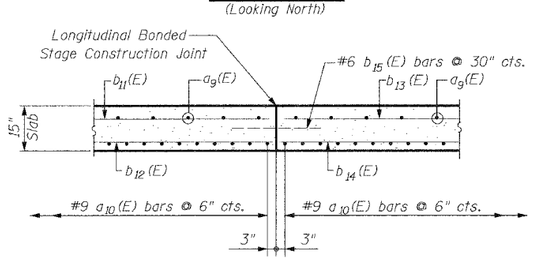

LONGITUDINAL BONDED STAGE CONSTRUCTION JOINT

(Looking North)

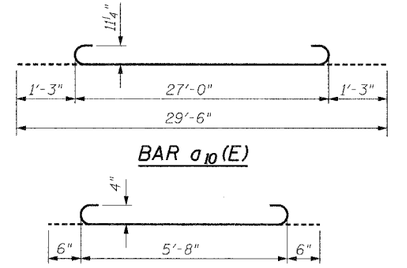

BAR $a_{10}(E)$

BAR $a_{12}(E)$

TWO APPROACH PAVEMENTS BILL OF MATERIAL

Item	Unit	Quantity
Bridge Approach Pavement (Special)	Sq. Yd.	470

DESIGN STRESSES

f'c = 3,500 p.s.i.
fy = 60,000 p.s.i.
n = 8.5

See Bridge Approach Pavement Std. 420401 for additional details.
All reinforcement bars shall be Epoxy Coated.

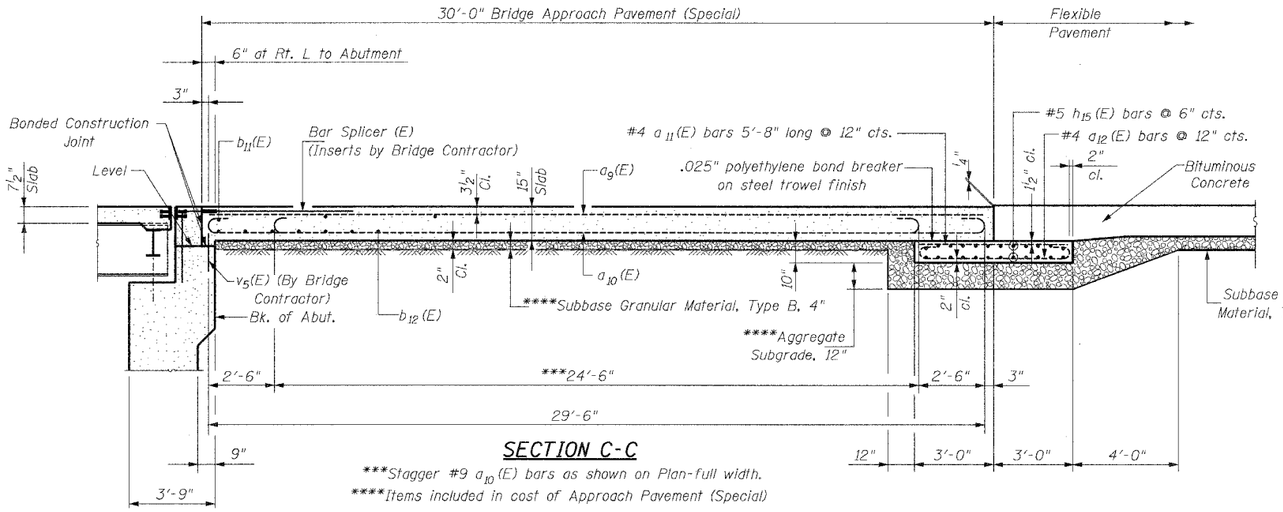

SECTION C-C

***Stagger #9 a_{10}(E) bars as shown on Plan-full width.
****Items included in cost of Approach Pavement (Special)

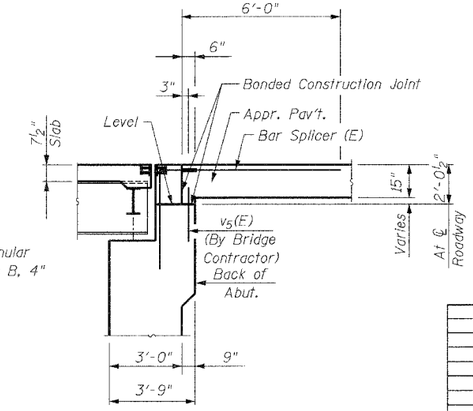

SECTION E-E

REVISIONS NAME	DATE

Ciorba Group, Inc.
CONSULTING ENGINEERS
5507 NORTH CUMBERLAND AVENUE :: CHICAGO, ILLINOIS 60656 :: (773) 775-4600

CITY OF EVANSTON, ILLINOIS
BRIDGE APPROACH PAVEMENT (SPECIAL)
ASBURY AVENUE OVER CTA YELLOW LINE
SECTION 00-00215-00-BR
COOK COUNTY
STA. 103+20.00
STRUCTURE NO. 016-6959

SCALE: NONE
DATE: OCTOBER 2004 DRAWN BY: IMG
FILE: 3212 CHECKED BY: SCD

DATE: 11/08/2004
FILENAME: N:\PROJ\3212\Design\Structural\3212-Approach.dgn